


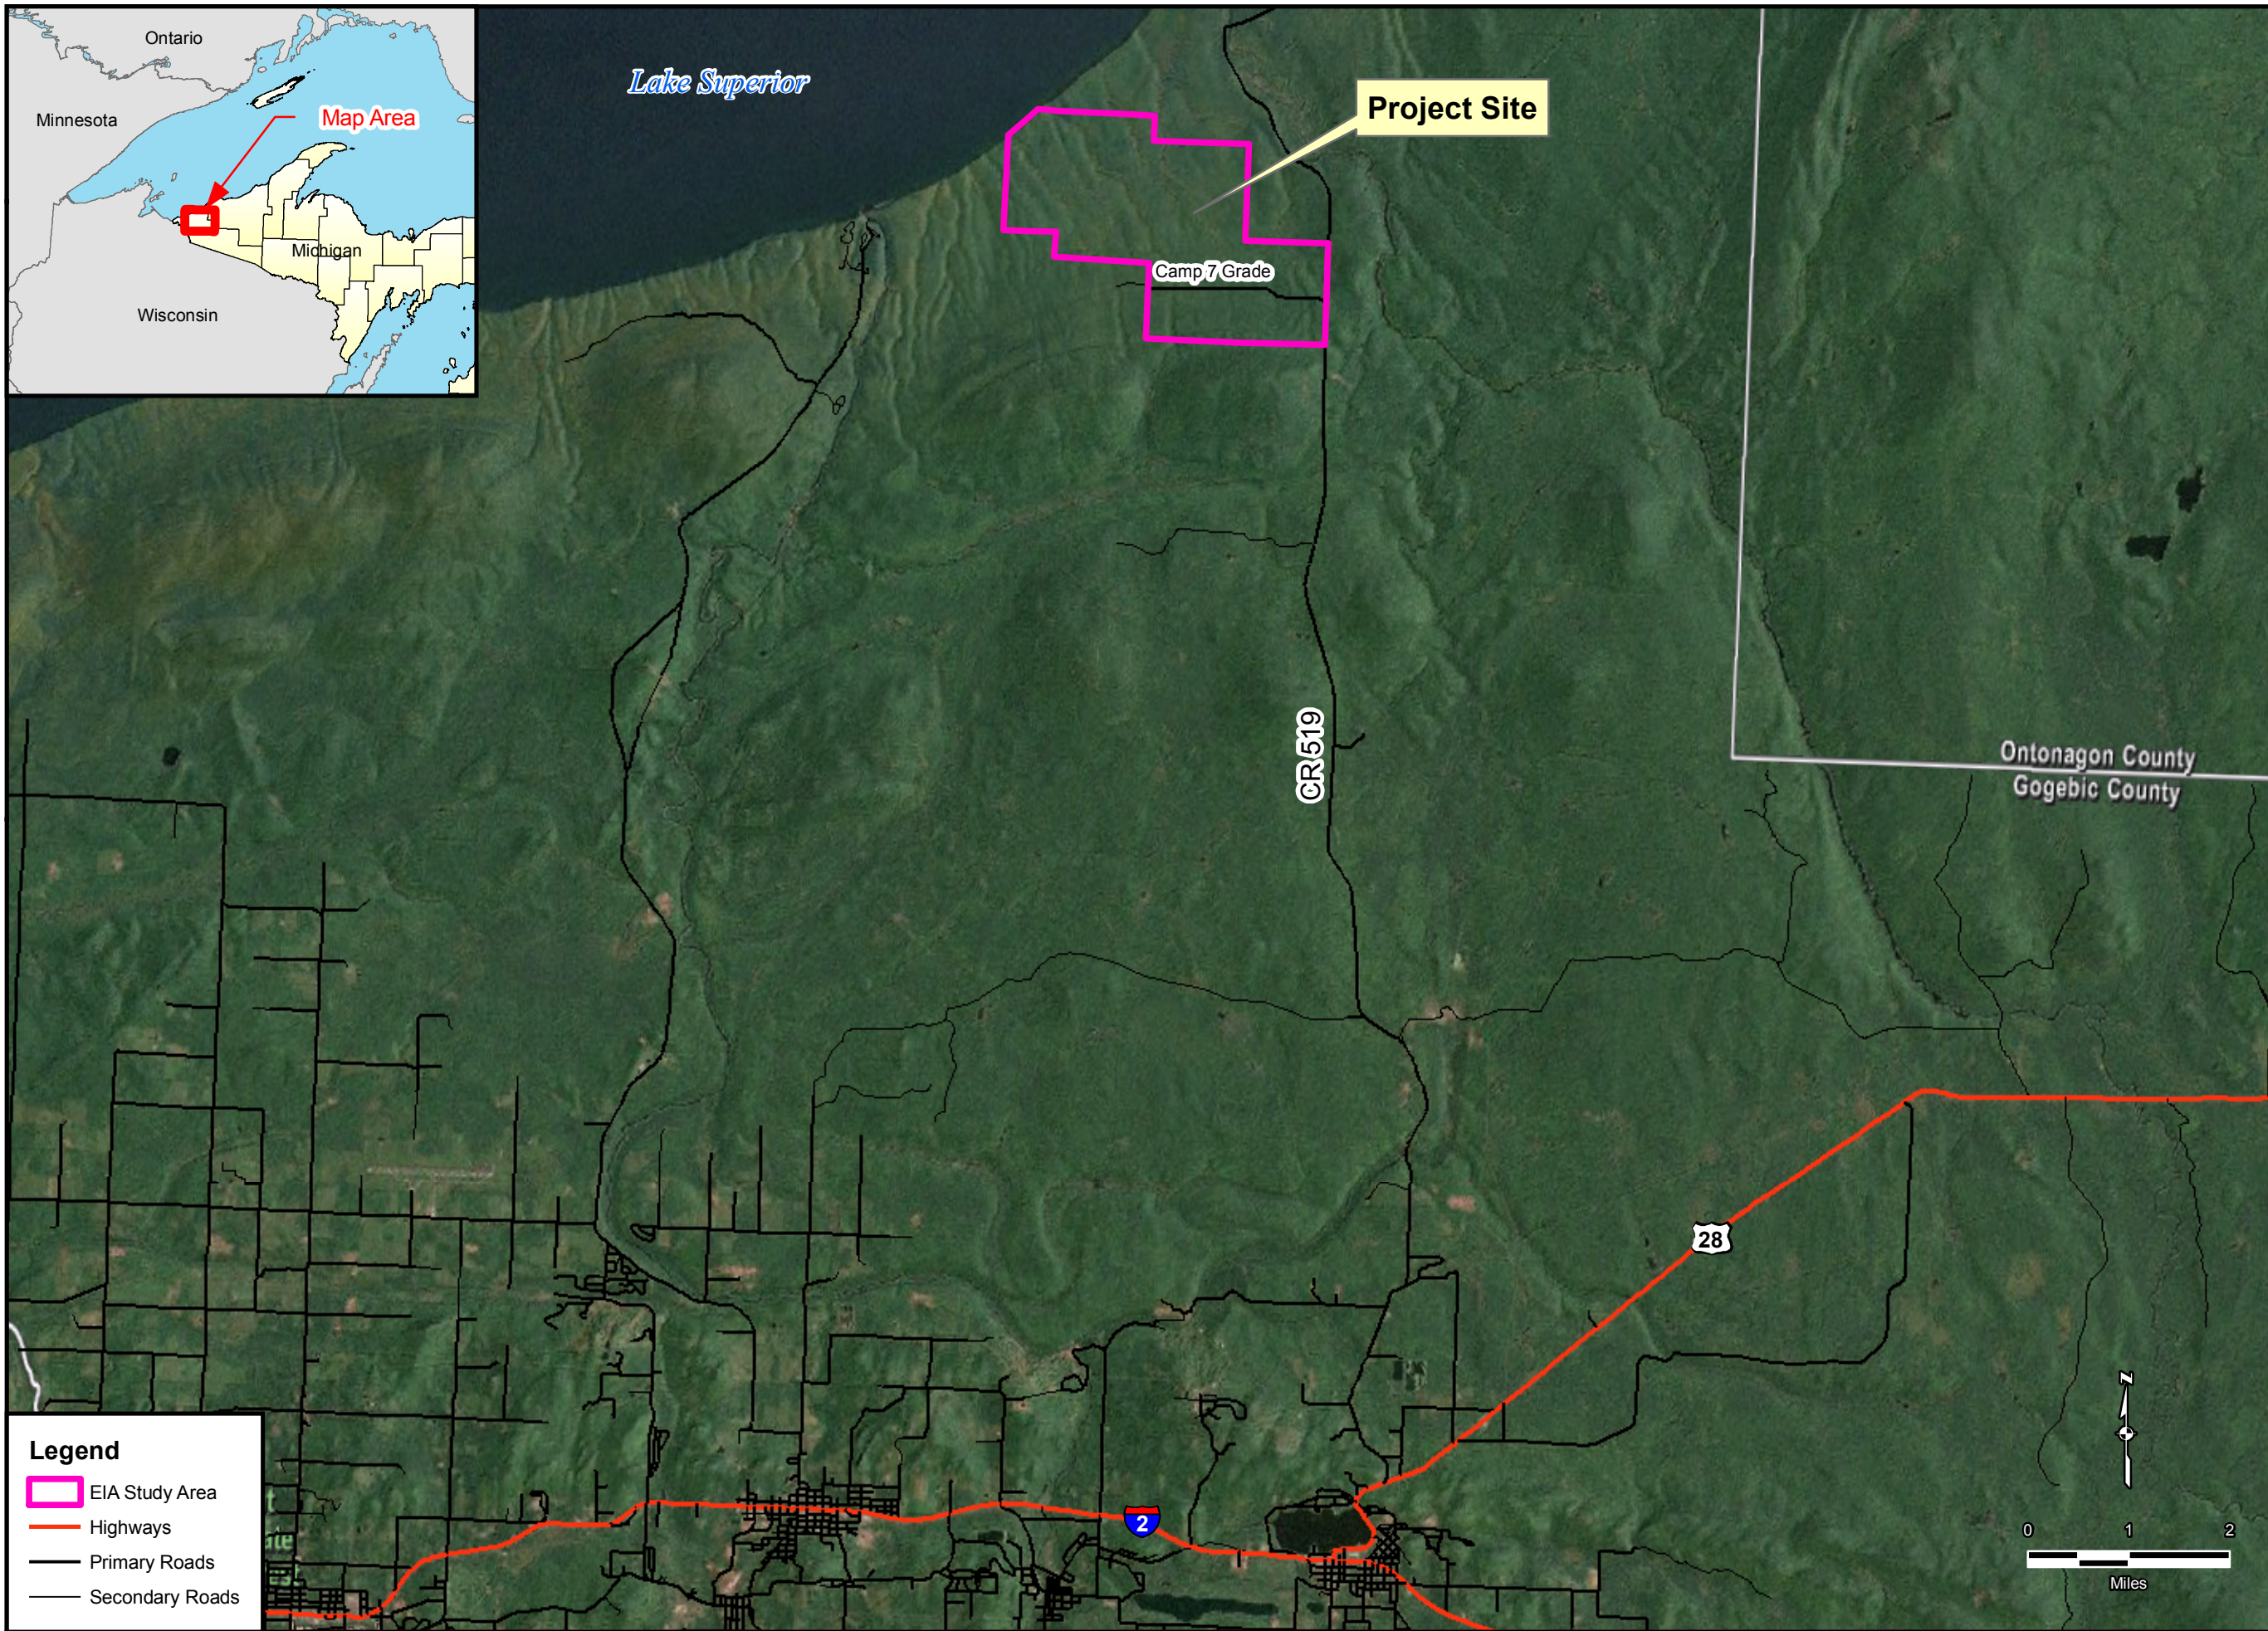

www.aecom.com
Copyright ©2010 By: AECOM

TRANSPORTATION AND ACCESS ROUTES TO THE PROJECT SITE
ORVANA RESOURCES US CORP.
COPPERWOOD PROJECT
GOGEBIC COUNTY, MICHIGAN

Drawn: JWW 8/19/2011

Approved: ARB 8/19/2011

Scale: AS SHOWN

PROJECT NUMBER 60179066

FIGURE NUMBER 202.2.14-1