


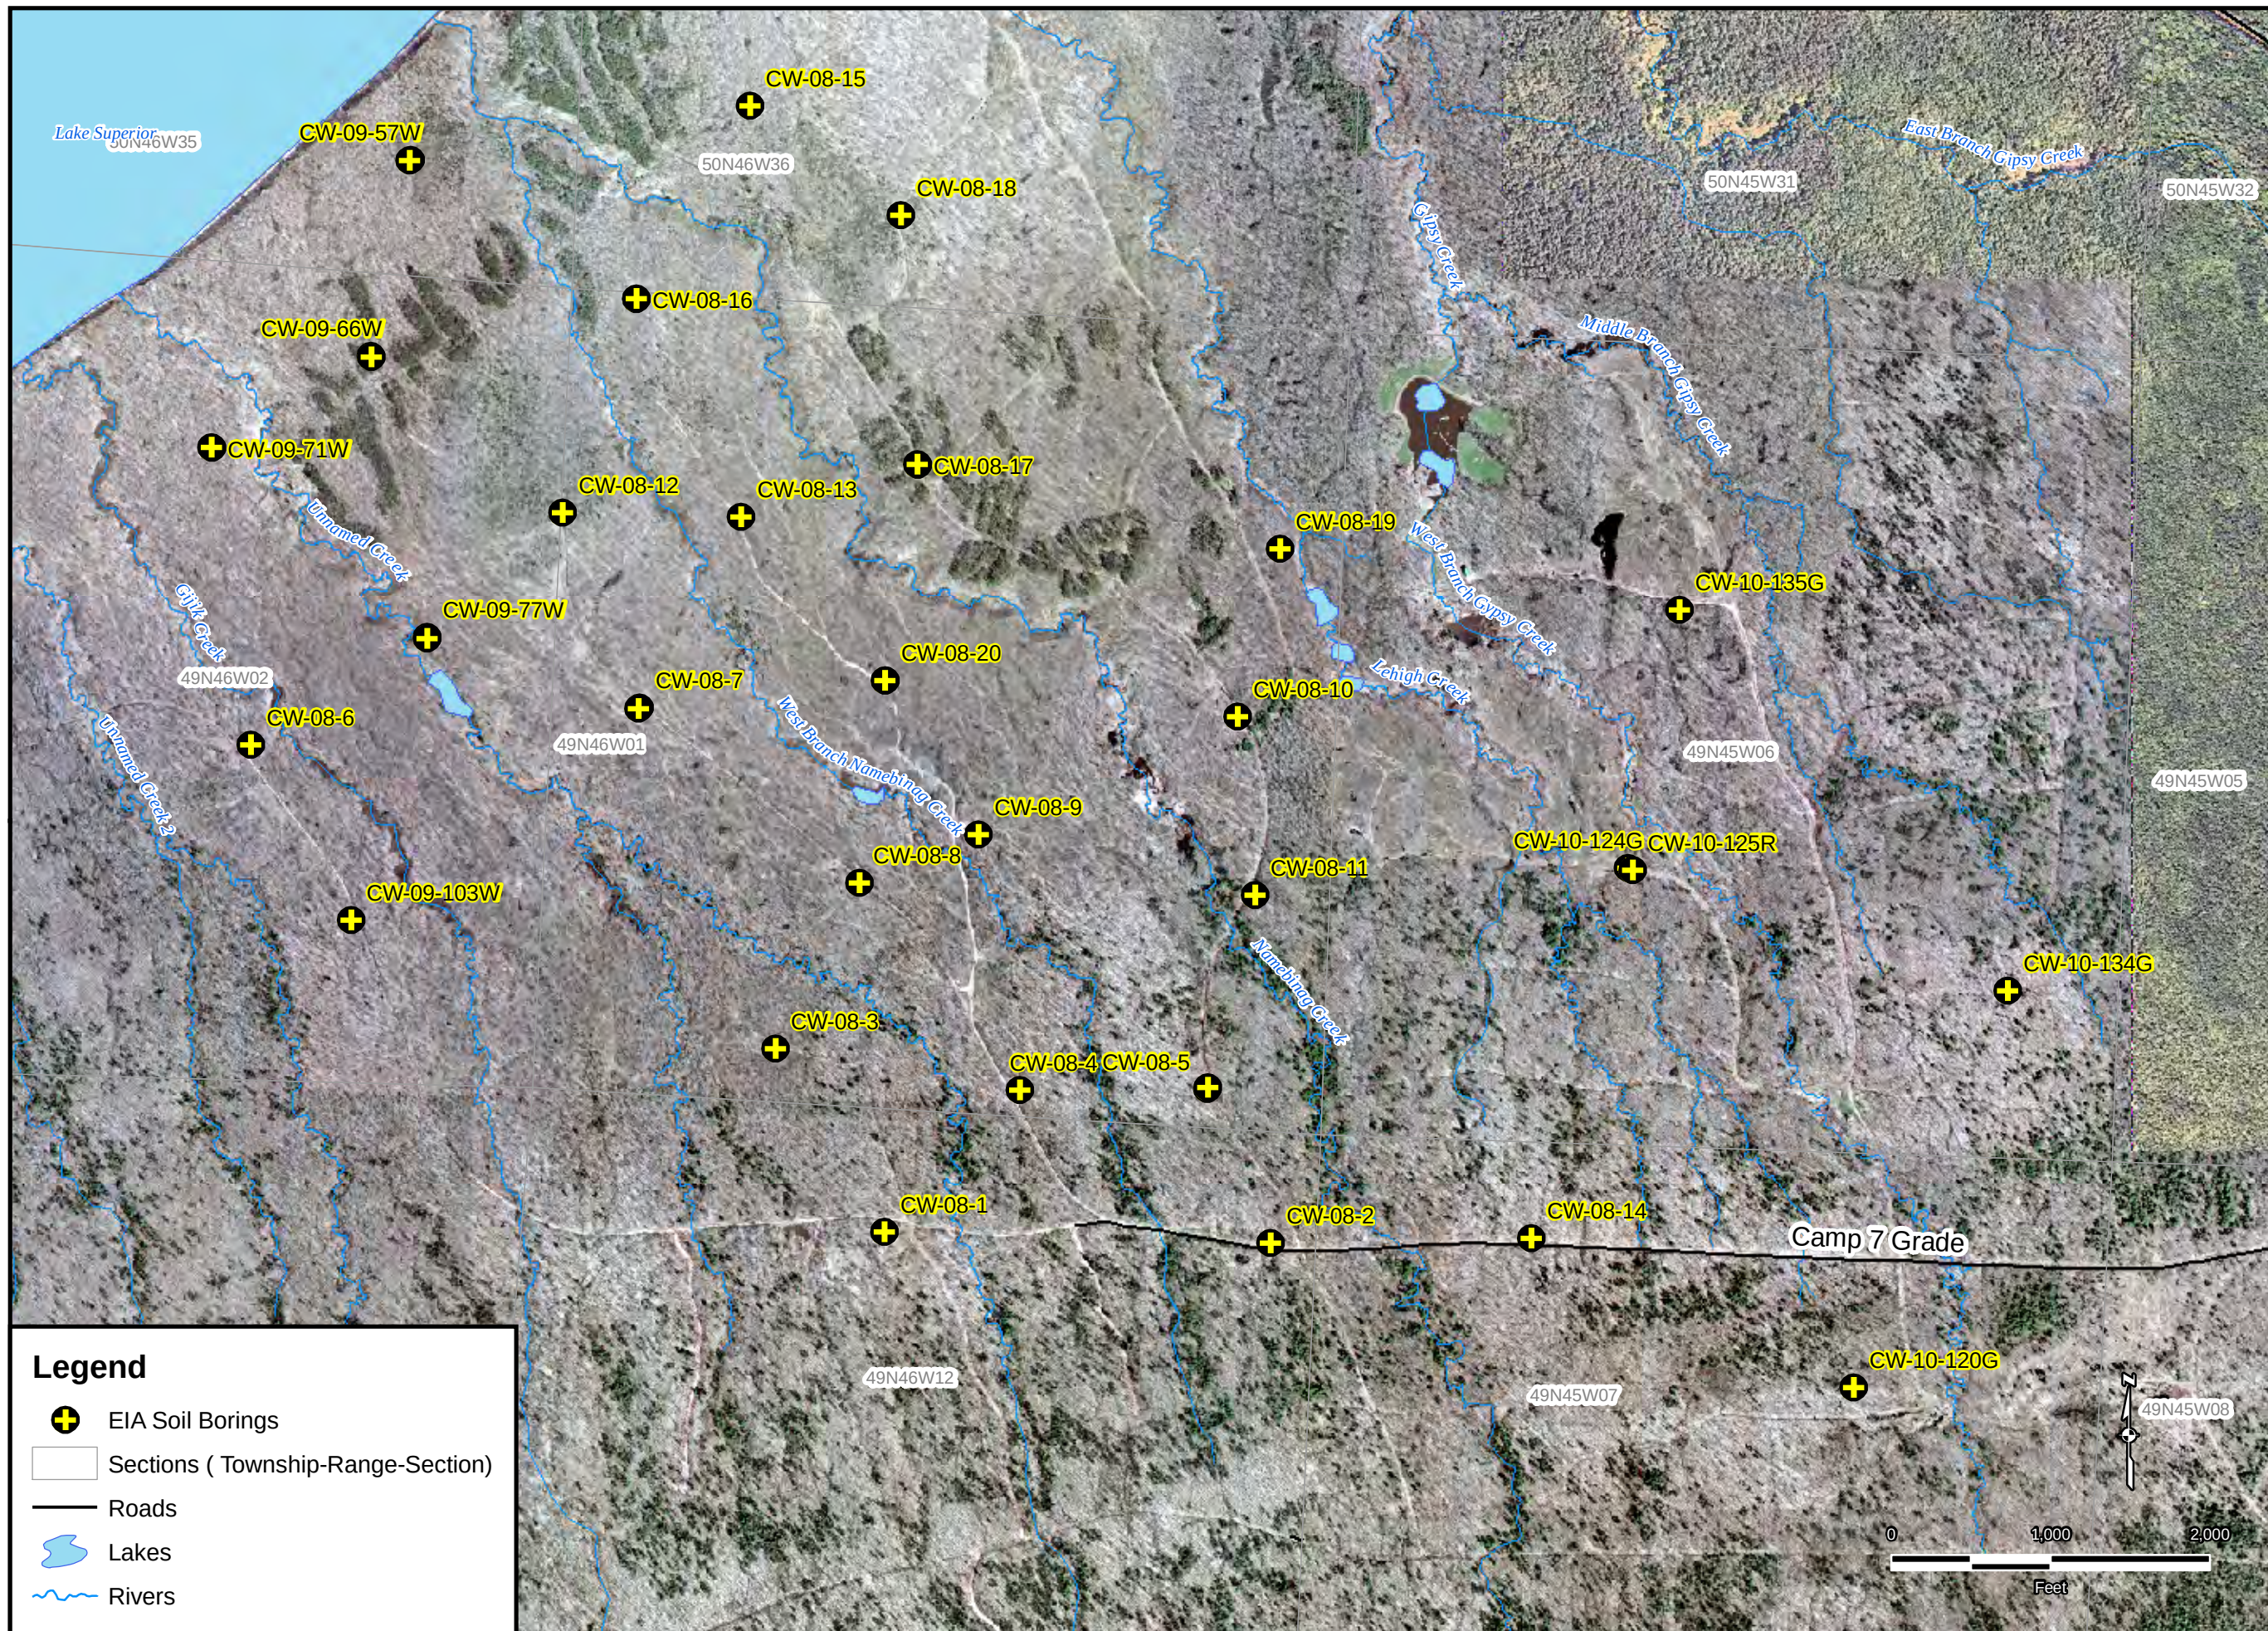

www.aecom.com
Copyright ©2010 By: AECOM

LOCATION OF SOIL BORINGS ADVANCED DURING EIA
ORVANA RESOURCES US CORP.
COPPERWOOD PROJECT
GOGEbic COUNTY, MICHIGAN

Drawn:	JWW	7/25/2011
Approved:	ARB	7/25/2011
Scale:	AS SHOWN	
PROJECT NUMBER	60179066	
FIGURE NUMBER	202.2.3-1	