


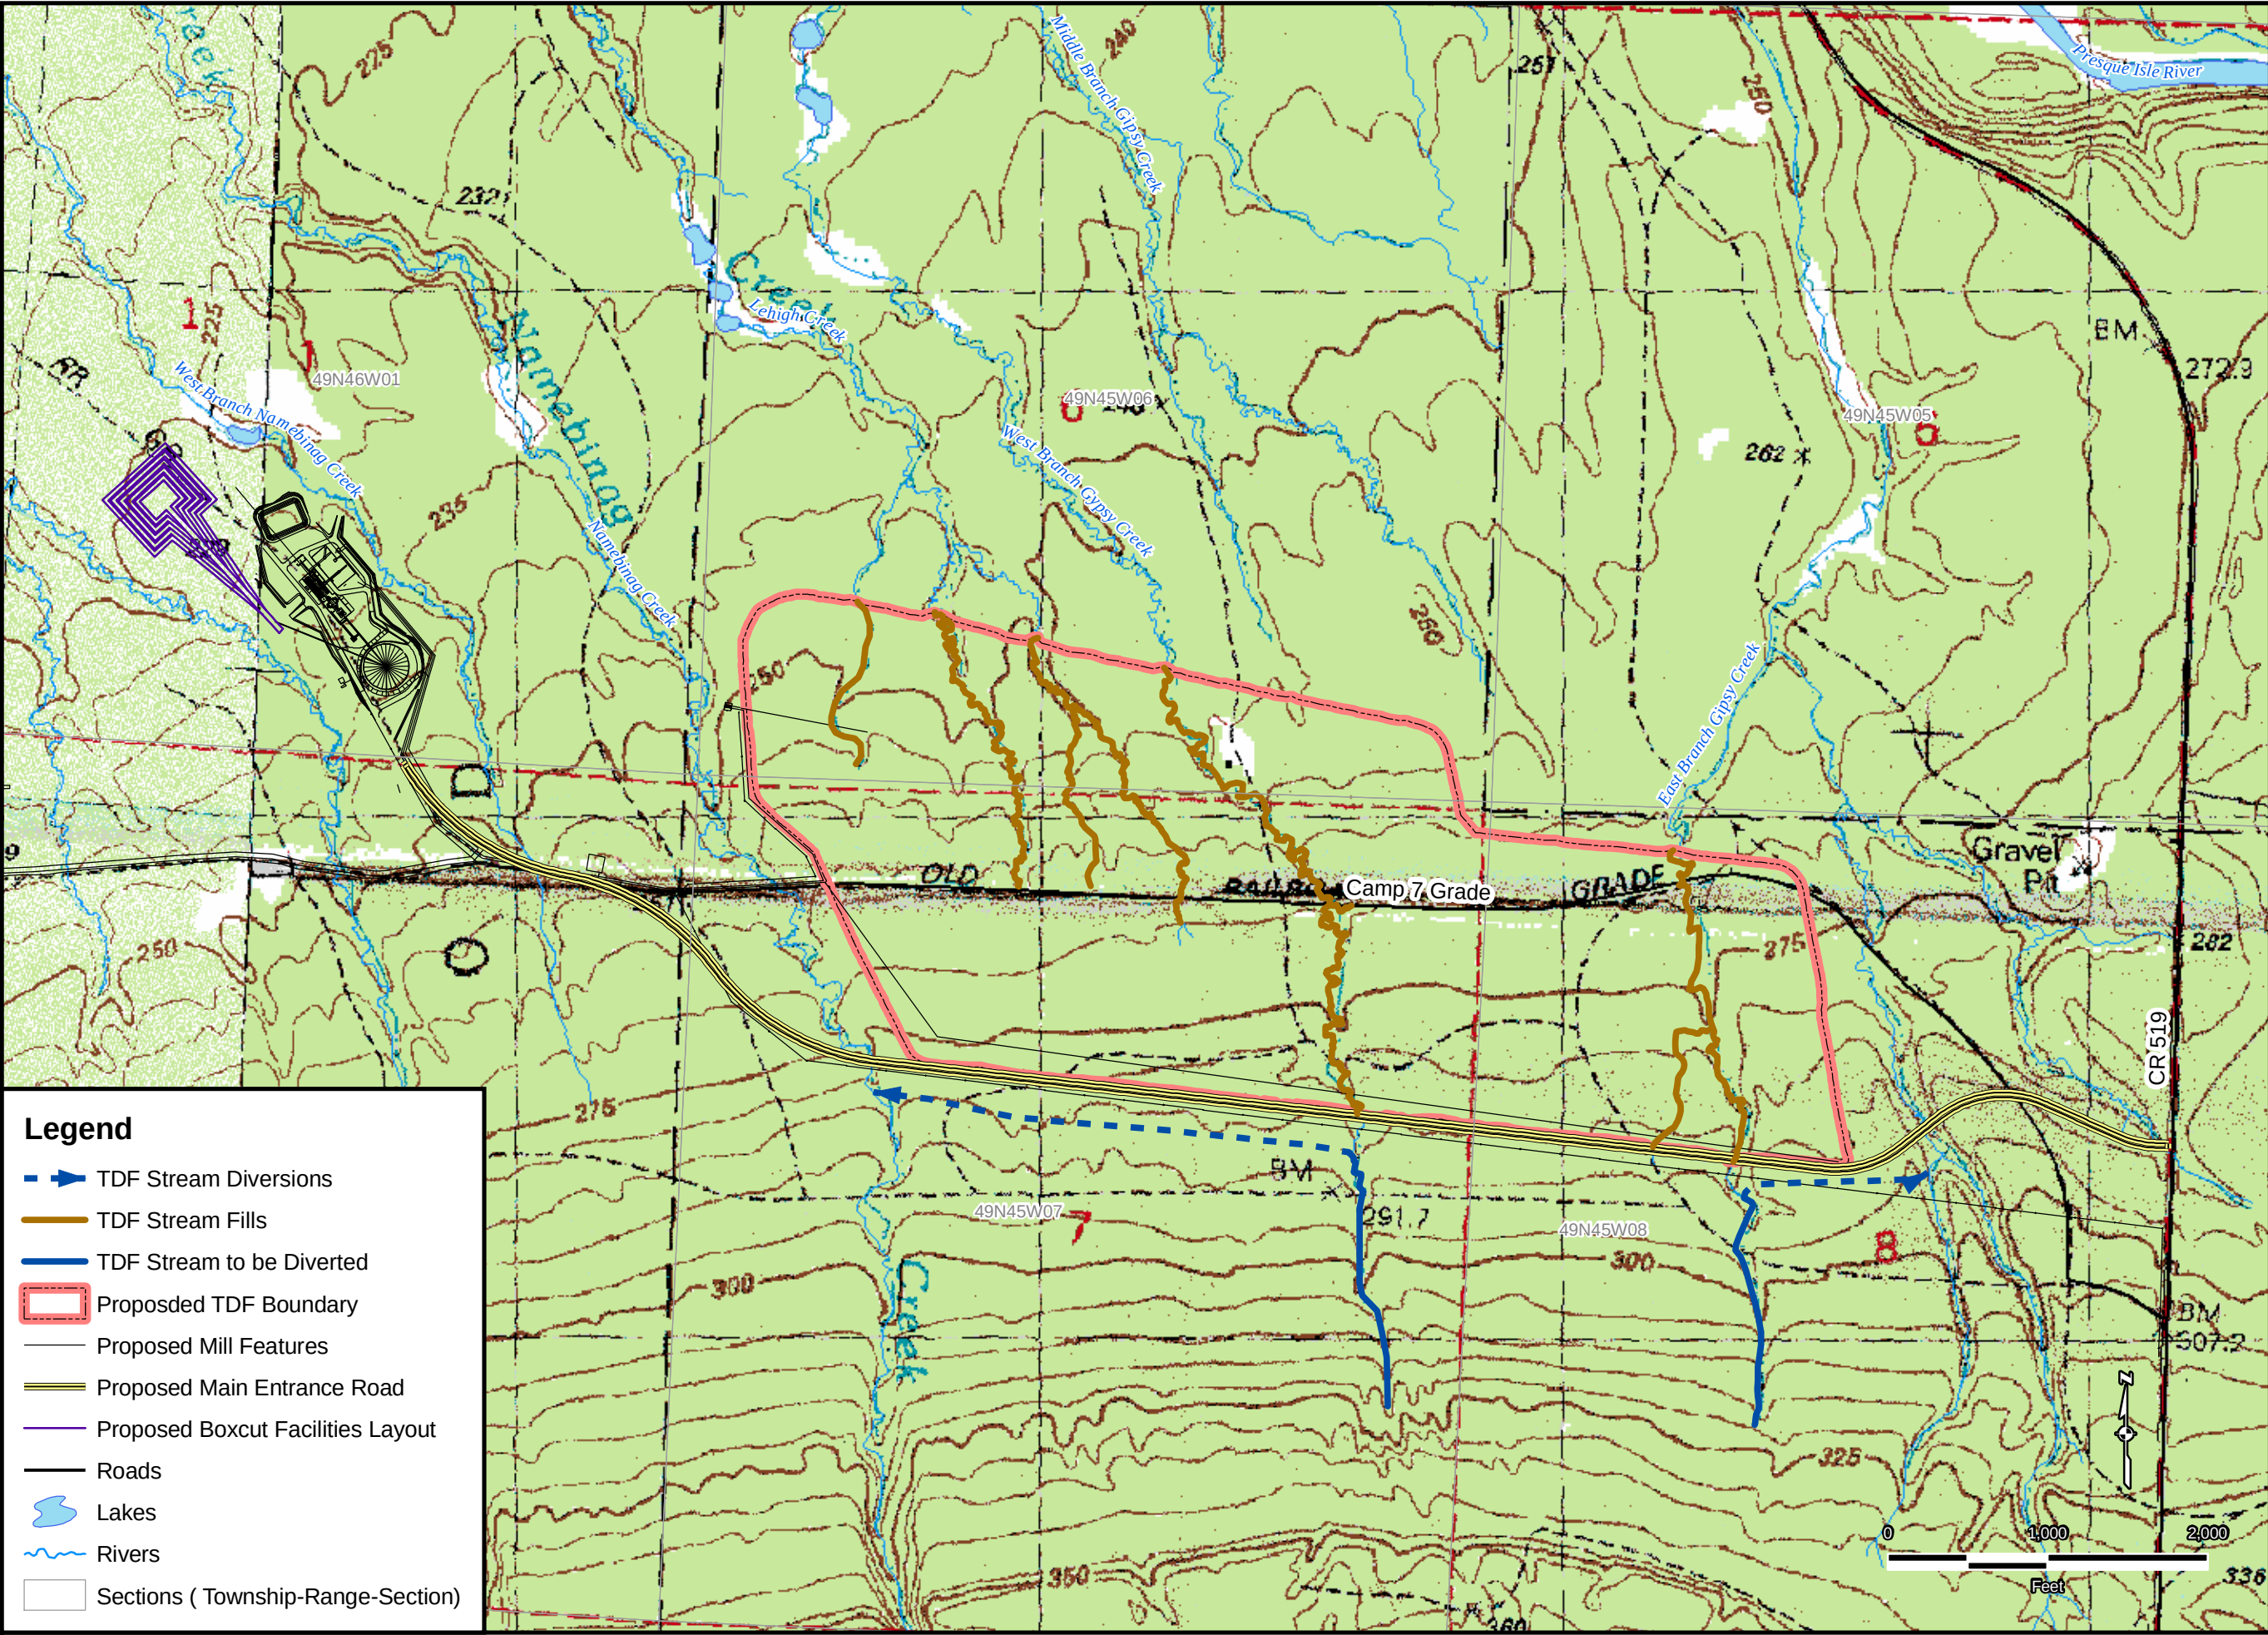

Legend

- TDF Stream Diversions
- TDF Stream Fills
- TDF Stream to be Diverted
- Proposed TDF Boundary
- Proposed Mill Features
- Proposed Main Entrance Road
- Proposed Boxcut Facilities Layout
- Roads
- Lakes
- Rivers
- Sections (Township-Range-Section)



www.aecom.com
Copyright ©2011 By: AECOM

LOCATION OF STREAM FILL AND DIVERSIONS AROUND TDF
ORVANA RESOURCES US CORP.
COPPERWOOD PROJECT
GOGEbic COUNTY, MICHIGAN

Drawn:	JWW	9/1/2011
Approved:	ARB	9/1/2011
Scale:	AS SHOWN	
PROJECT NUMBER	60179066	
FIGURE NUMBER	202.4.1-3	