


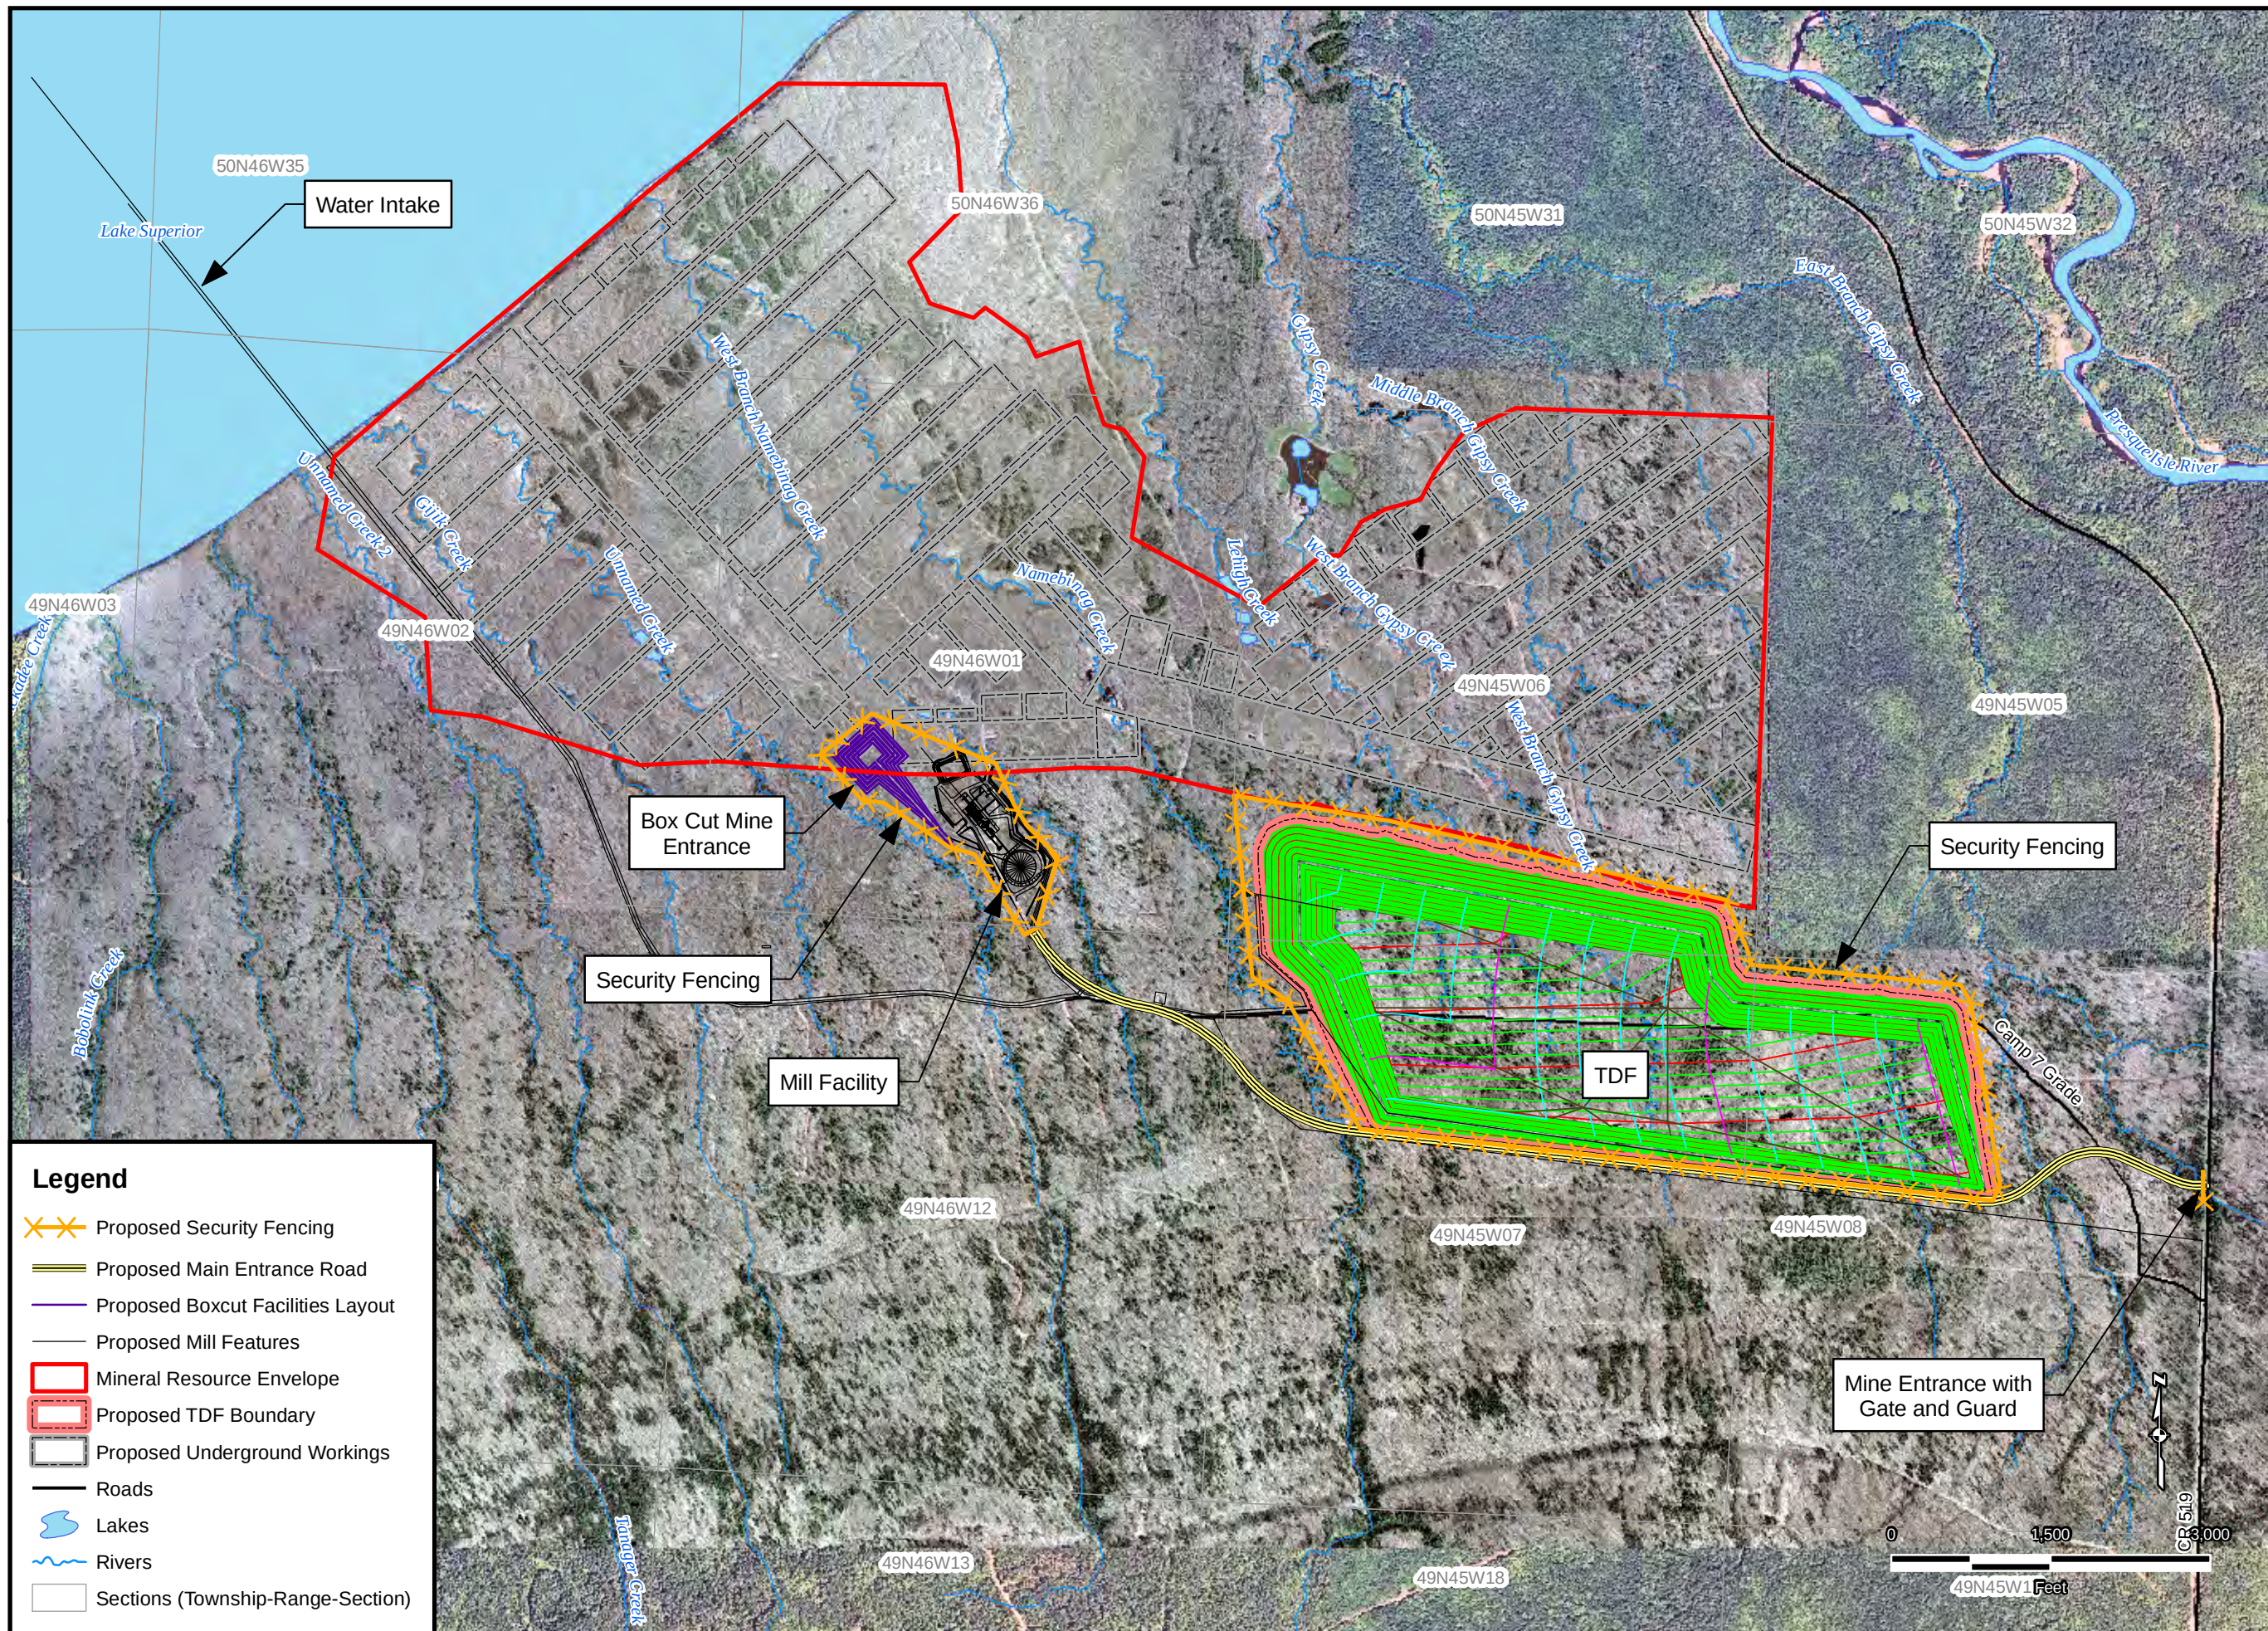

PROPOSED LOCATION OF SECURE ENTRANCE
AND SECURITY FENCING
ORVANA RESOURCES US CORP.
COPPERWOOD PROJECT
GOGEBIC COUNTY, MICHIGAN

Drawn:	JWW	7/25/2011
Approved:	ARB	7/25/2011
Scale:	AS SHOWN	
PROJECT NUMBER	60179066	
FIGURE NUMBER	202.4.14-1	