


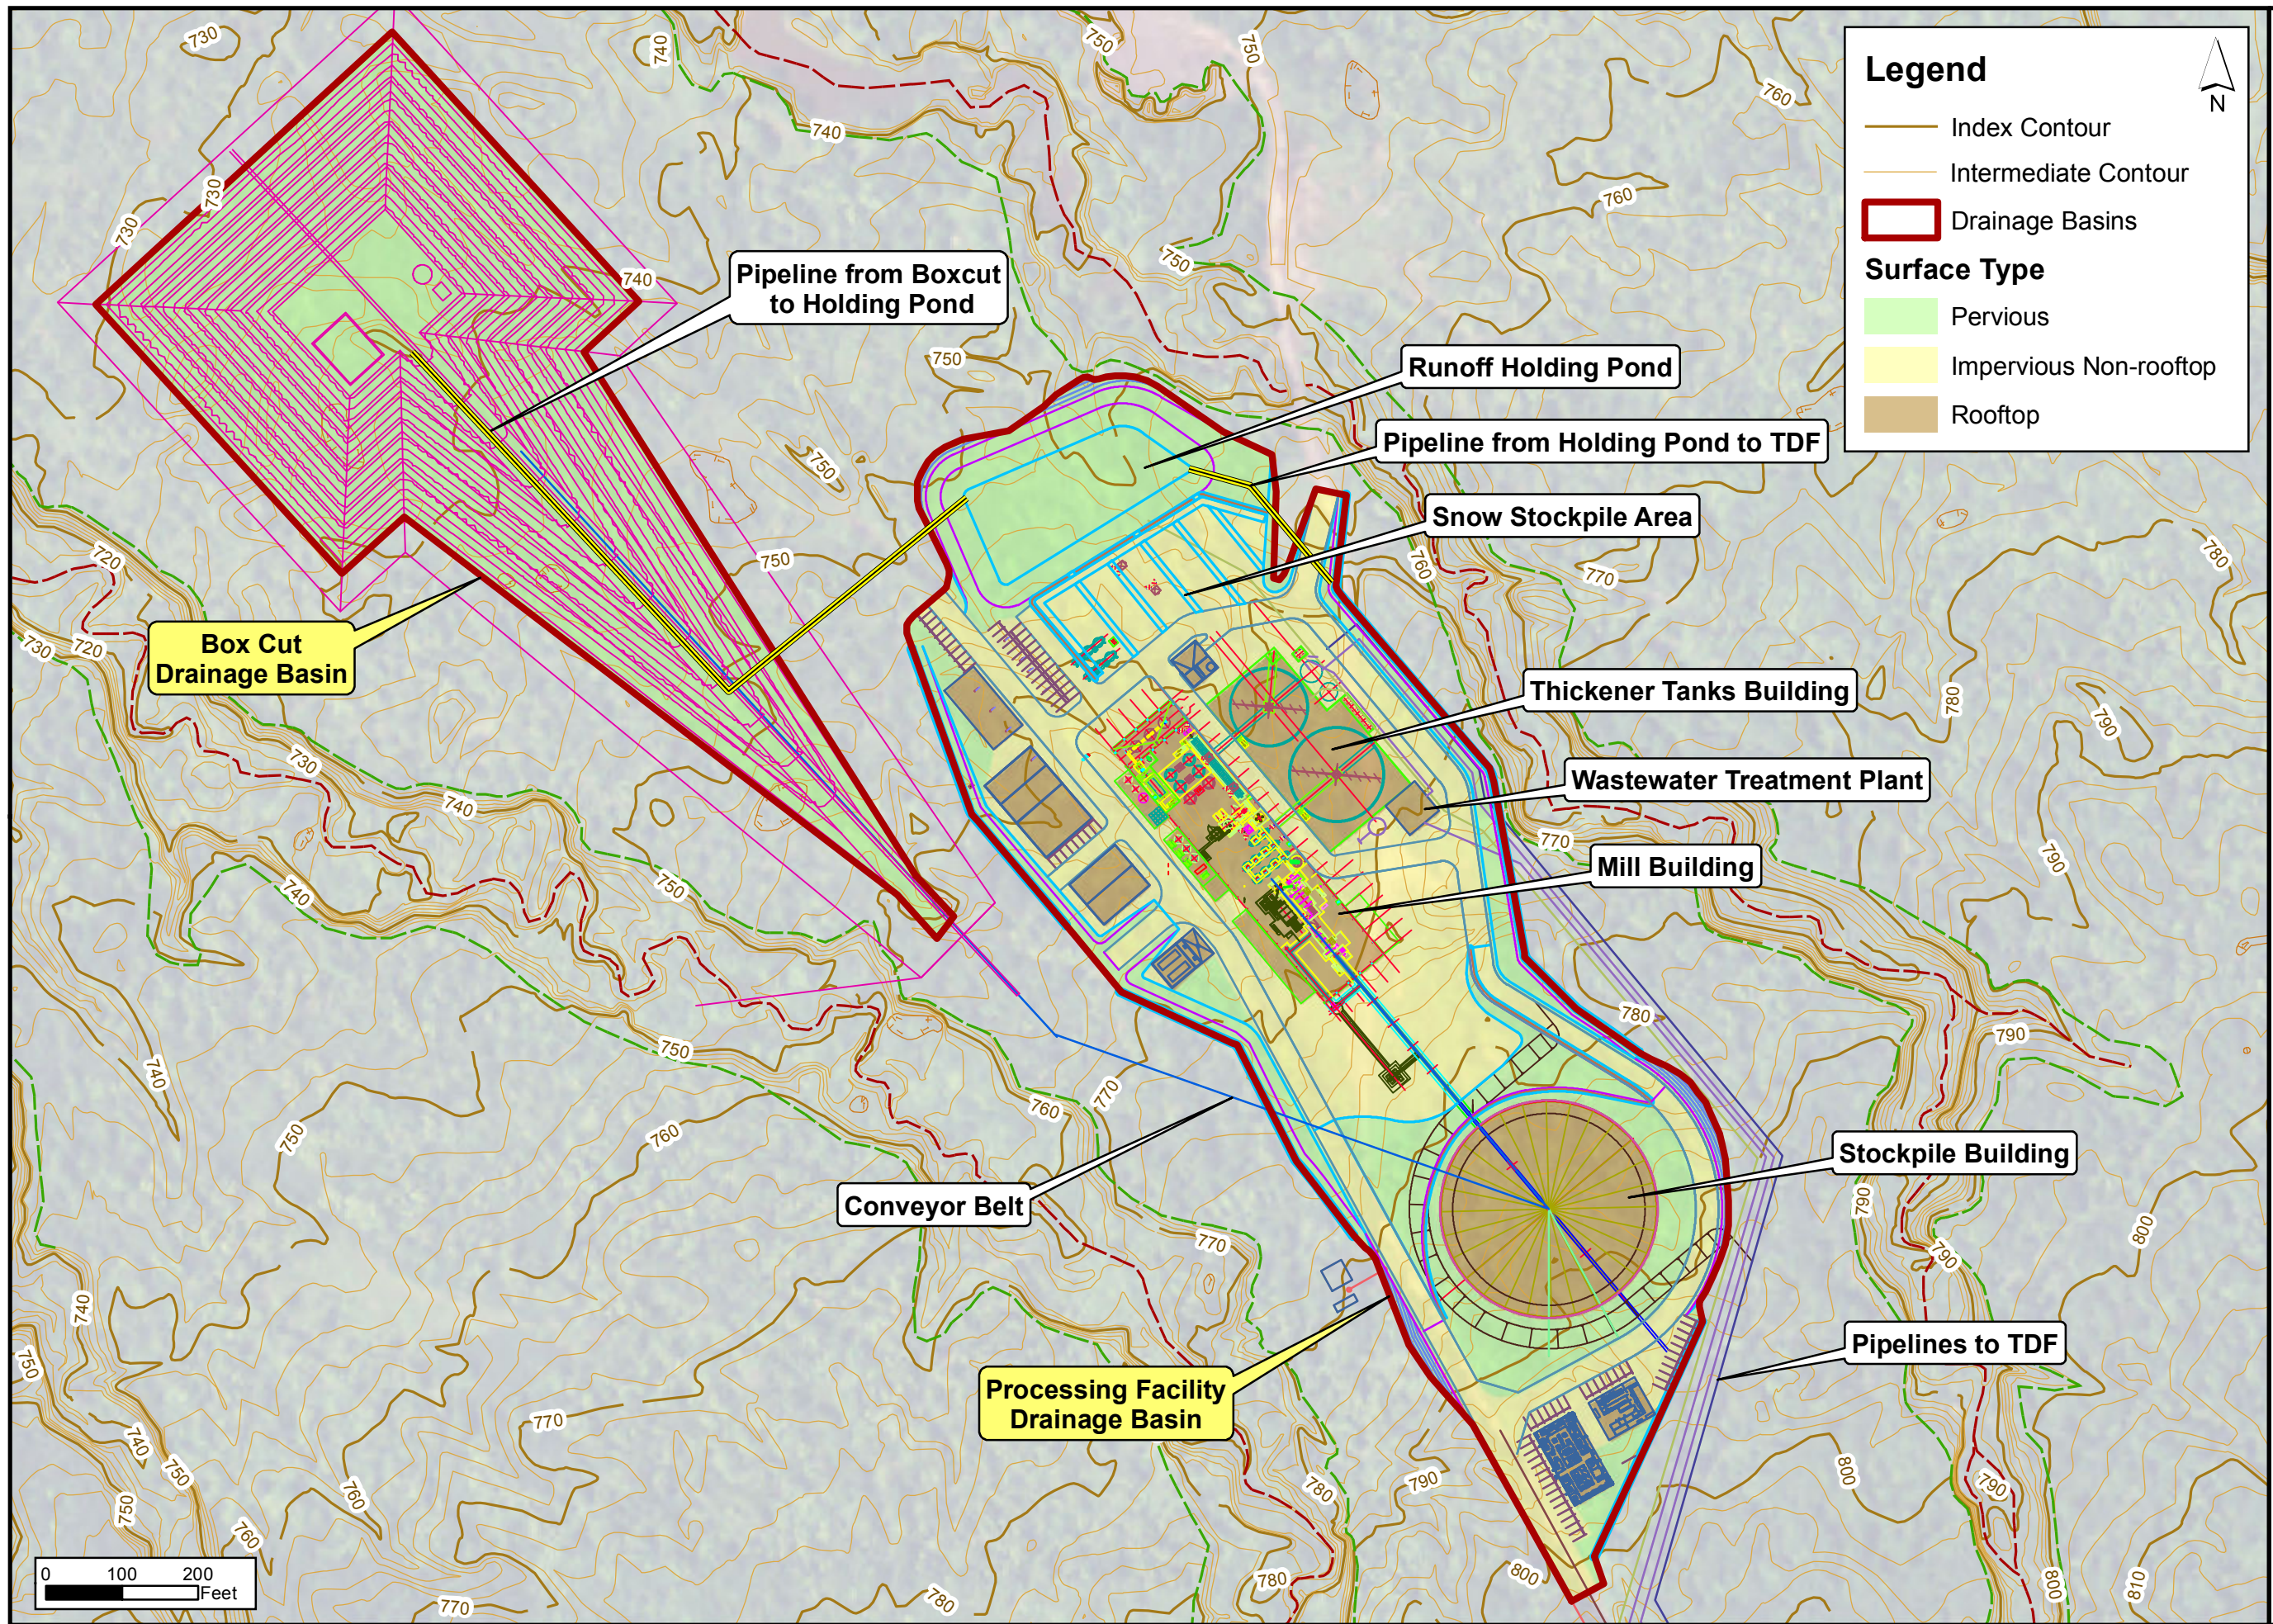

DRAINAGE BASINS AND SURFACE TYPE
ORVANA RESOURCES US CORP.
COPPERWOOD PROJECT
GOGEBIC COUNTY, MICHIGAN

Drawn:	SJM	8/26/2011
Approved:	BM	8/26/2011
Scale:	1:1000	
PROJECT NUMBER	60179066	
FIGURE NUMBER	202.4.8-1	