


Figure 202.4.8.1.4
SEWAGE LAGOON SYSTEM
GENERAL ARRANGEMENT
Orvana Resources USA Corp. Copperwood
Project, Gogebic County, MI

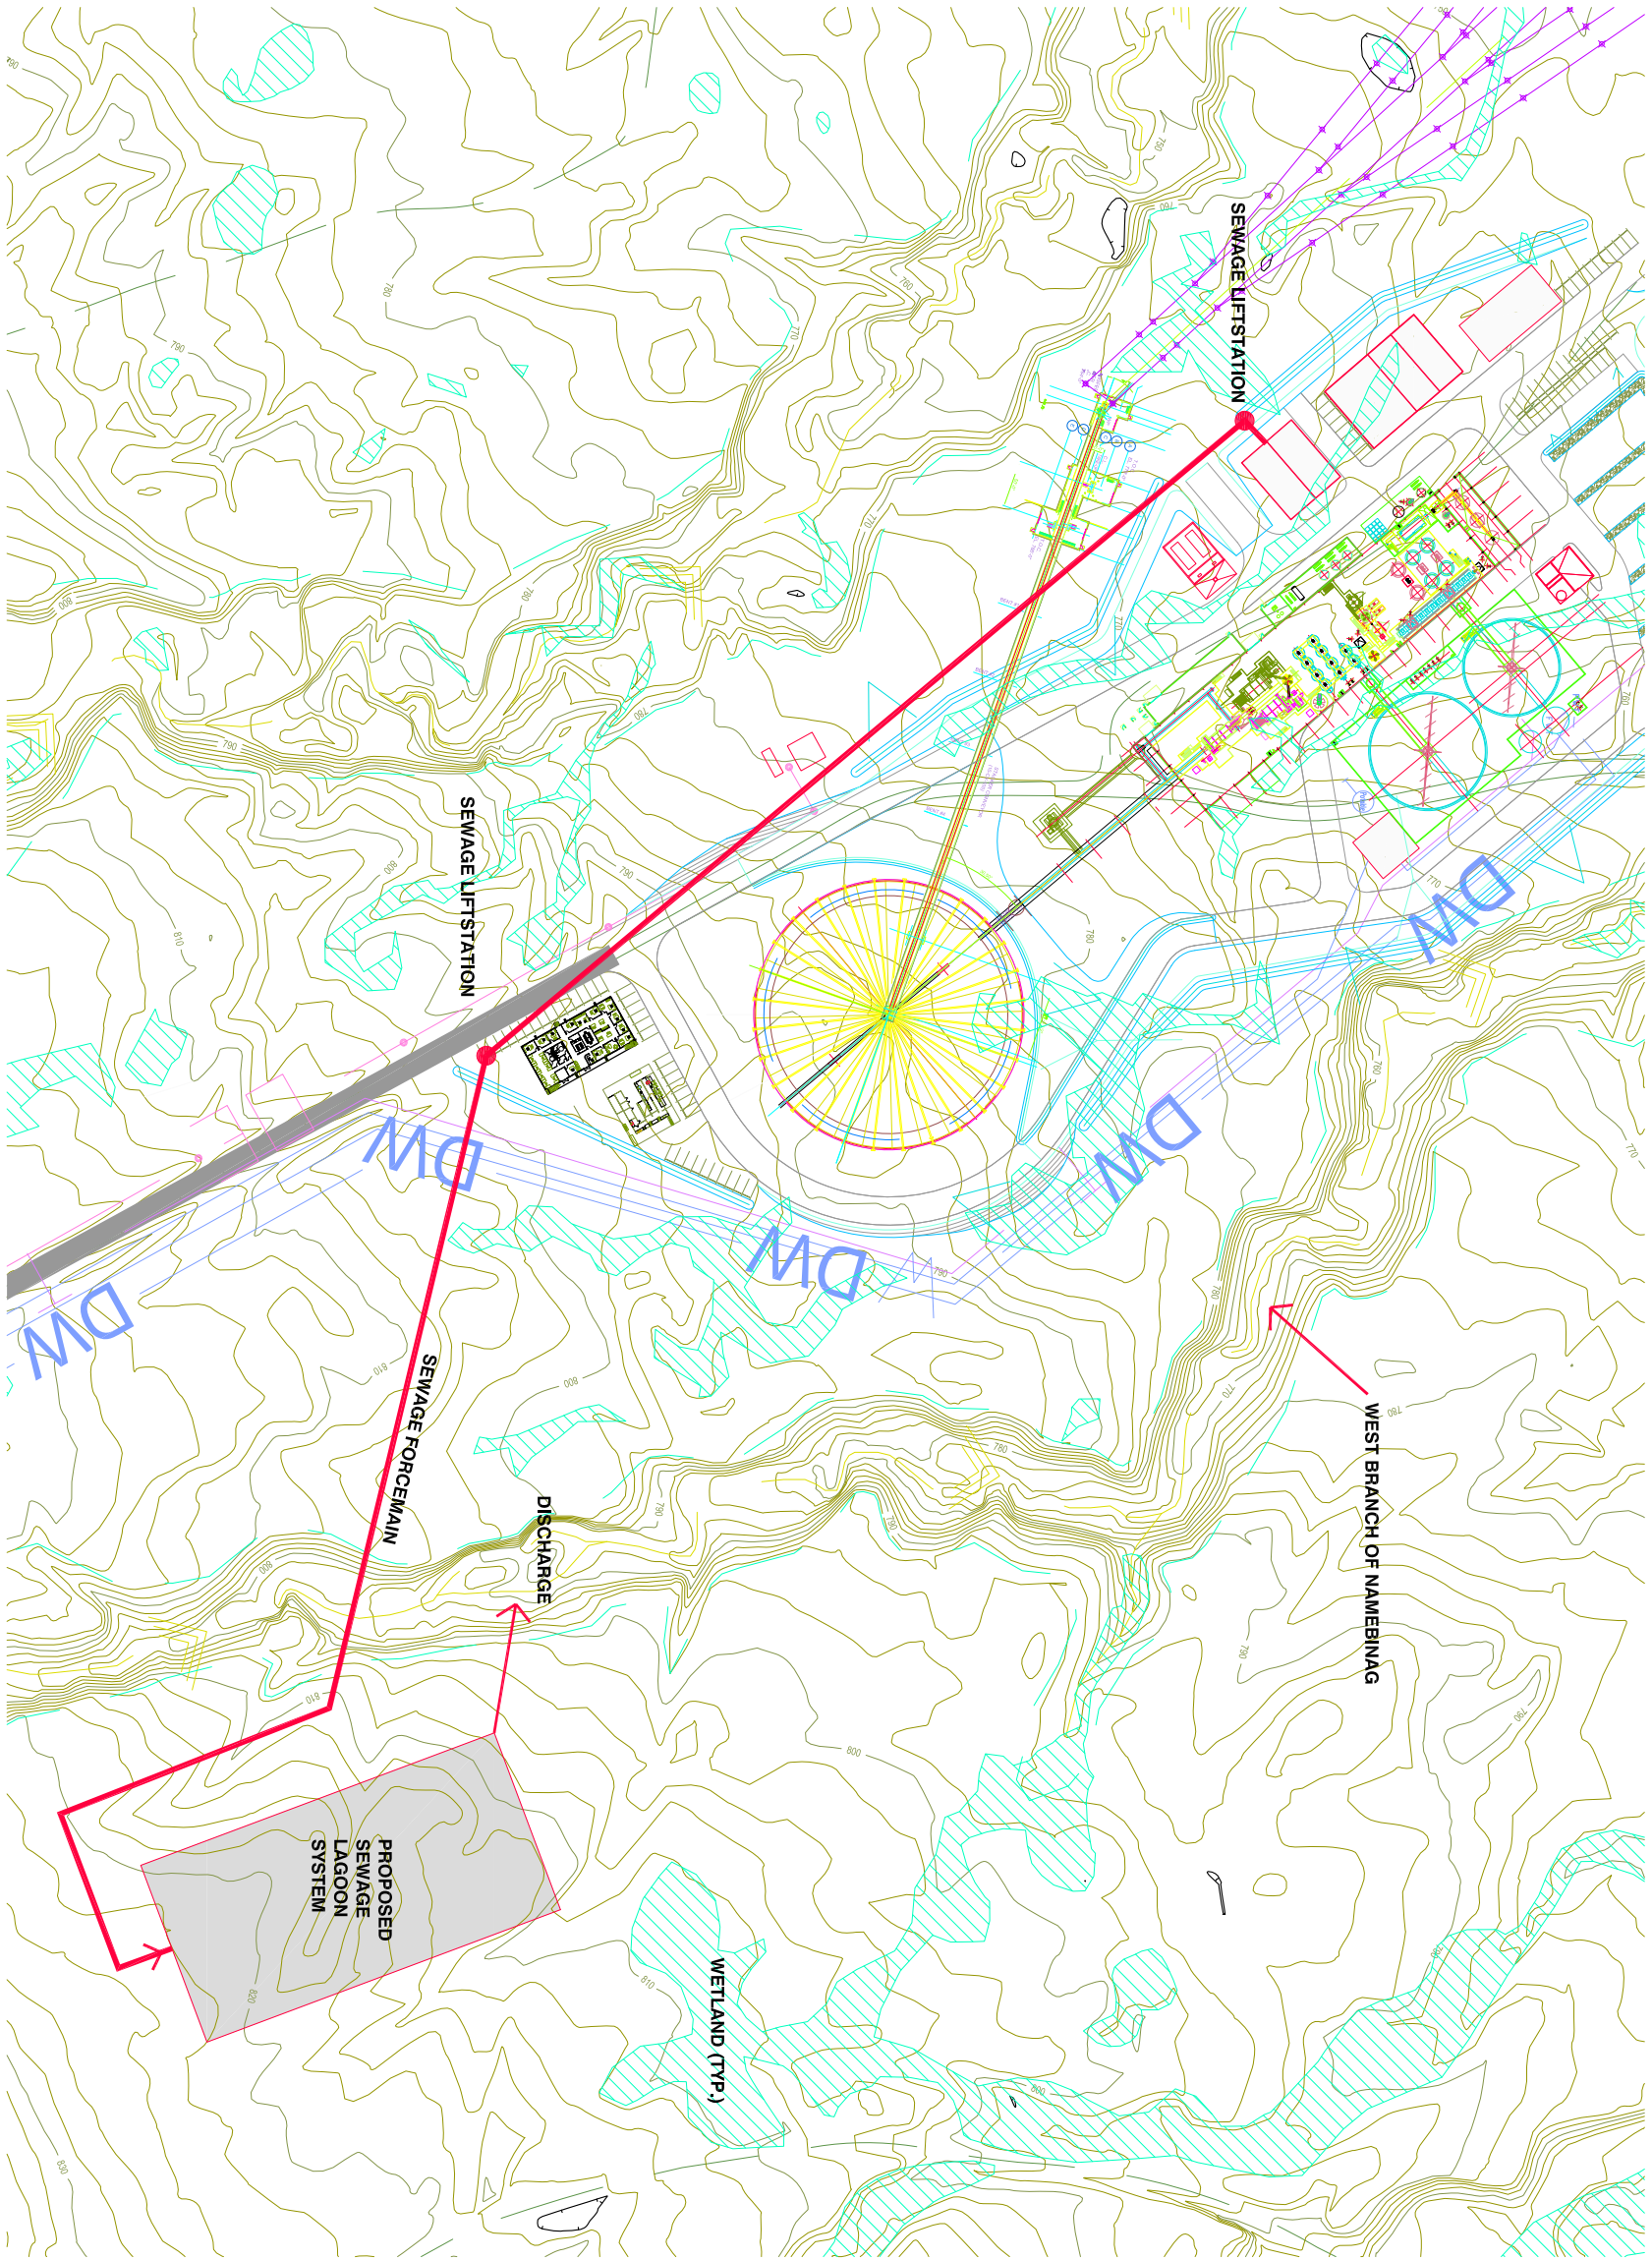

LEGEND
WETLANDS

COLEMAN ENGINEERING COMPANY	
	200 East Ayer Street Ironwood, MI 49938 www.coleman-engineering.com
Phone: 906-932-5048 Fax: 906-932-3213	
© 2011 BY COLEMAN ENGINEERING COMPANY, INC.	

SEPTEMBER 16, 2011