




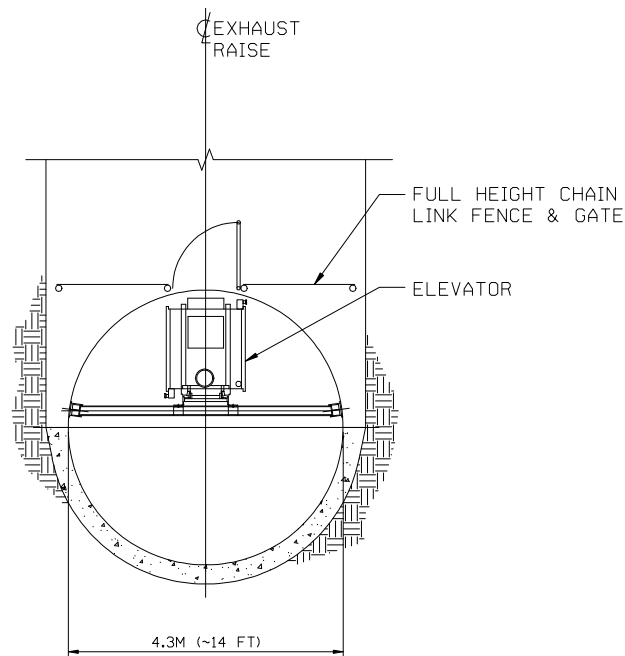


EXHAUST RAISE - STATION PLAN

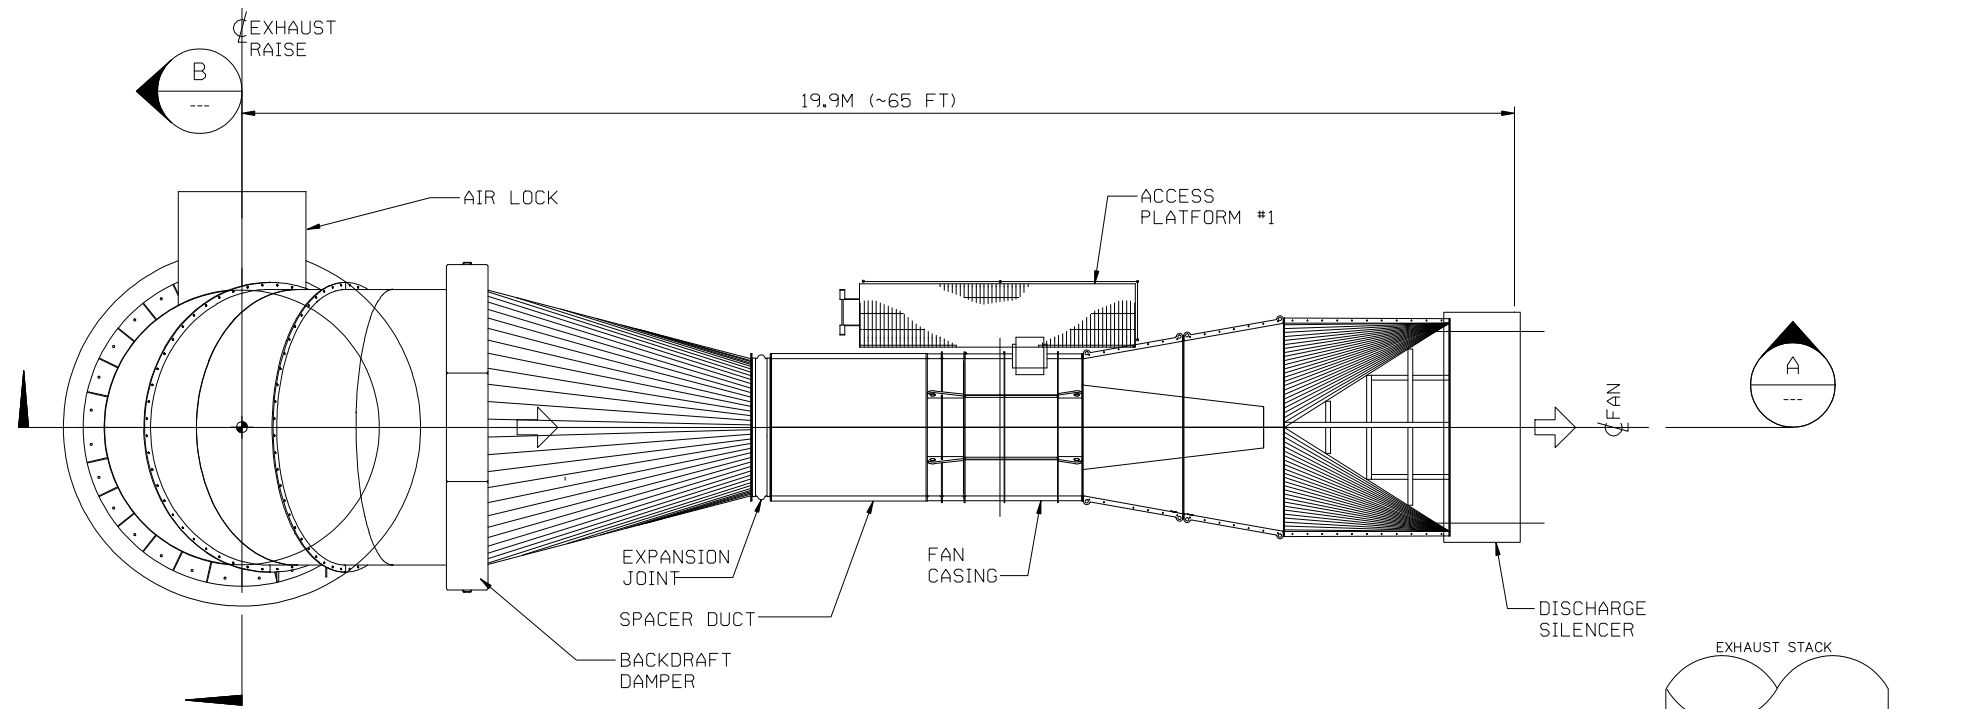

EXHAUST FAN - PLAN

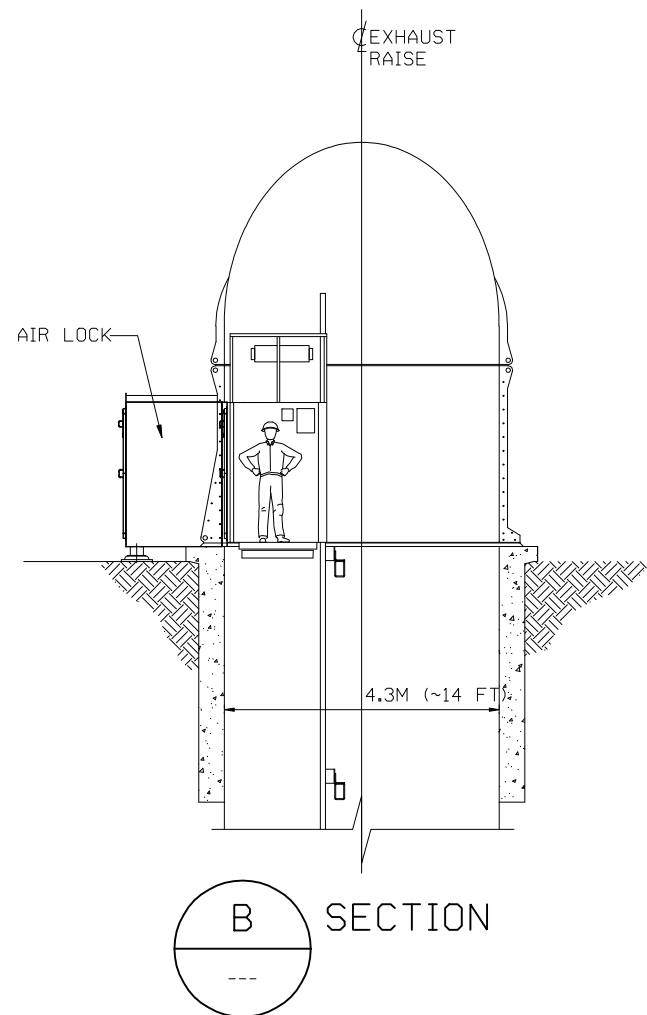

B SECTION

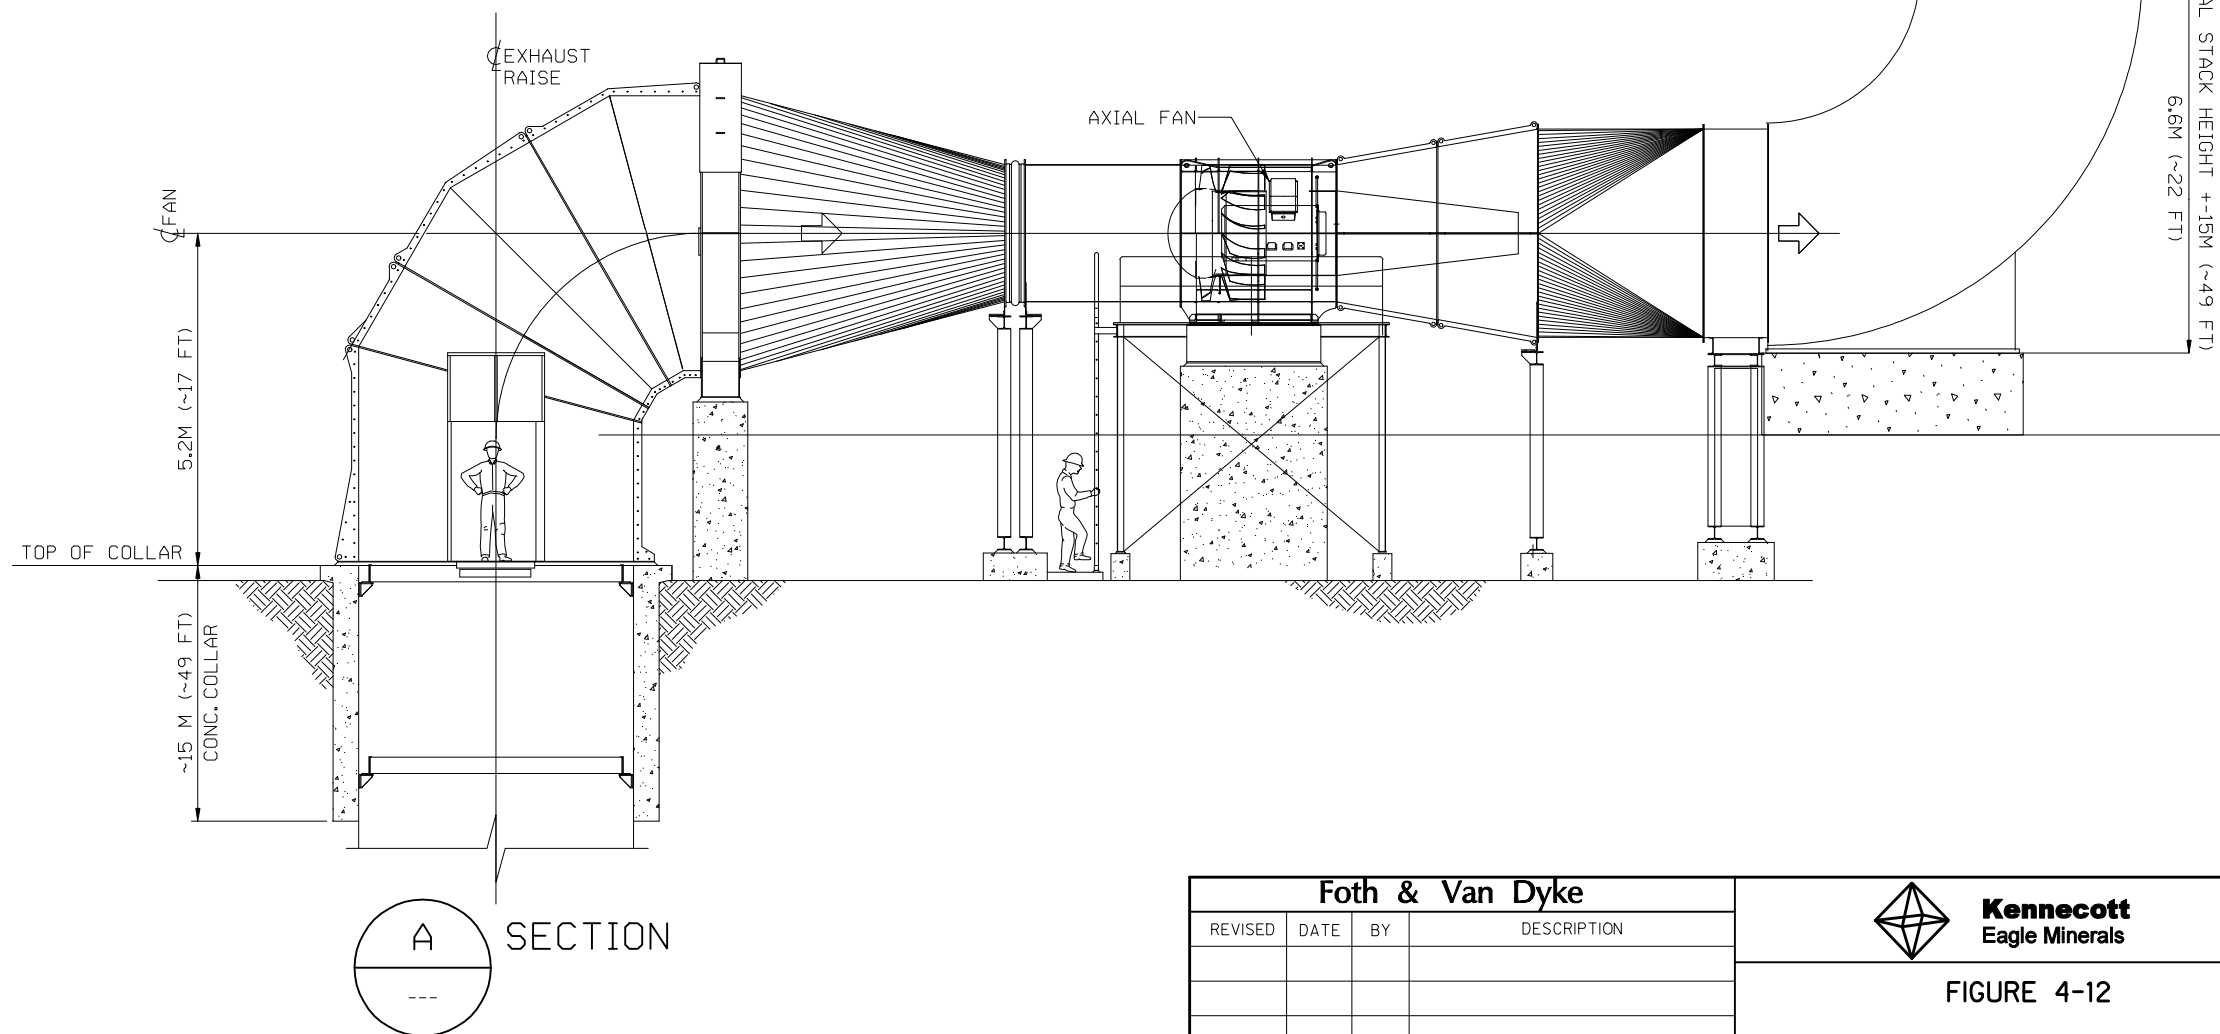

A SECTION

SOURCE: ADAPTED FROM McINTOSH ENGINEERING, INC.

Foth & Van Dyke				 Kennecott Eagle Minerals		
REVISED	DATE	BY	DESCRIPTION			
				FIGURE 4-12 EXHAUST RAISE FAN		
CHECKED BY:		JOS1	DATE: FEB. '06	Scale:	NOT TO SCALE	Date: FEBRUARY, 2006
APPROVED BY:		SVD1	DATE: FEB. '06	Prepared By:	Foth & Van Dyke	By: GJB
APPROVED BY:			DATE:			04W018