


MAIN PRODUCTION HAUL ROAD

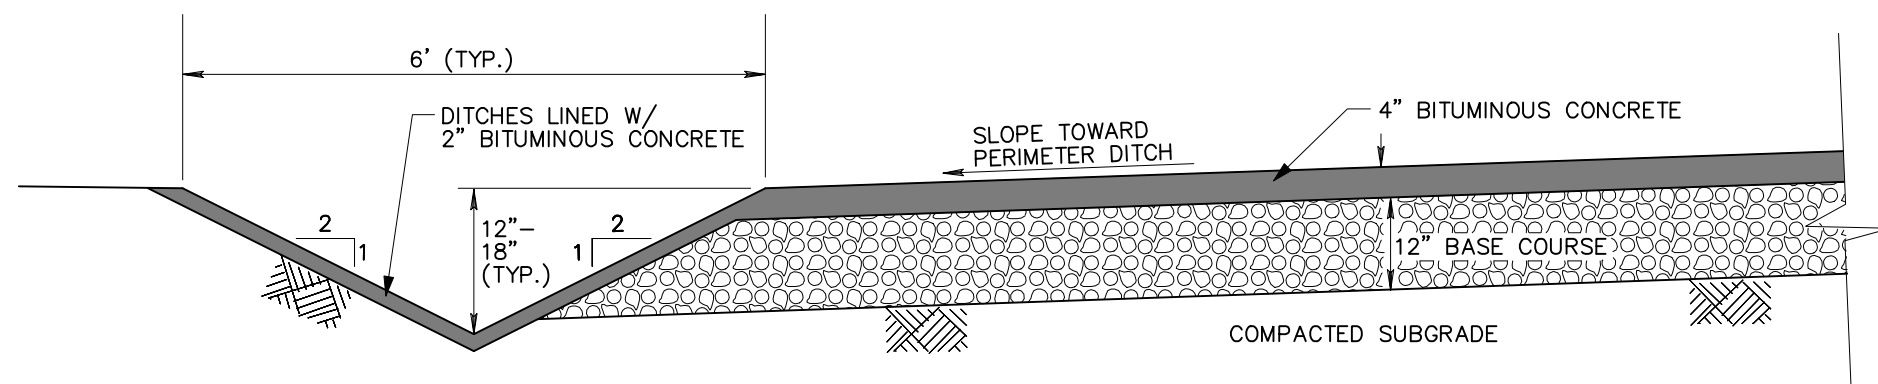

CRUSHER AREA

NOTE:
DIMENSIONS OF LINED DITCHES MAY VARY BASED
UPON THE FINAL FACILITY DESIGN.

Foth & Van Dyke				 Kennecott Eagle Minerals	
REVISED	DATE	BY	DESCRIPTION		
				FIGURE 4-13 LINED OPERATIONS AREA DETAILS	
CHECKED BY:		JOS1	DATE:	FEB. '06	Scale: NOT TO SCALE
APPROVED BY:		SVD1	DATE:	FEB. '06	Date: FEBRUARY, 2006
APPROVED BY:			DATE:		Prepared By: Foth & Van Dyke
				By: GJB	04W018