


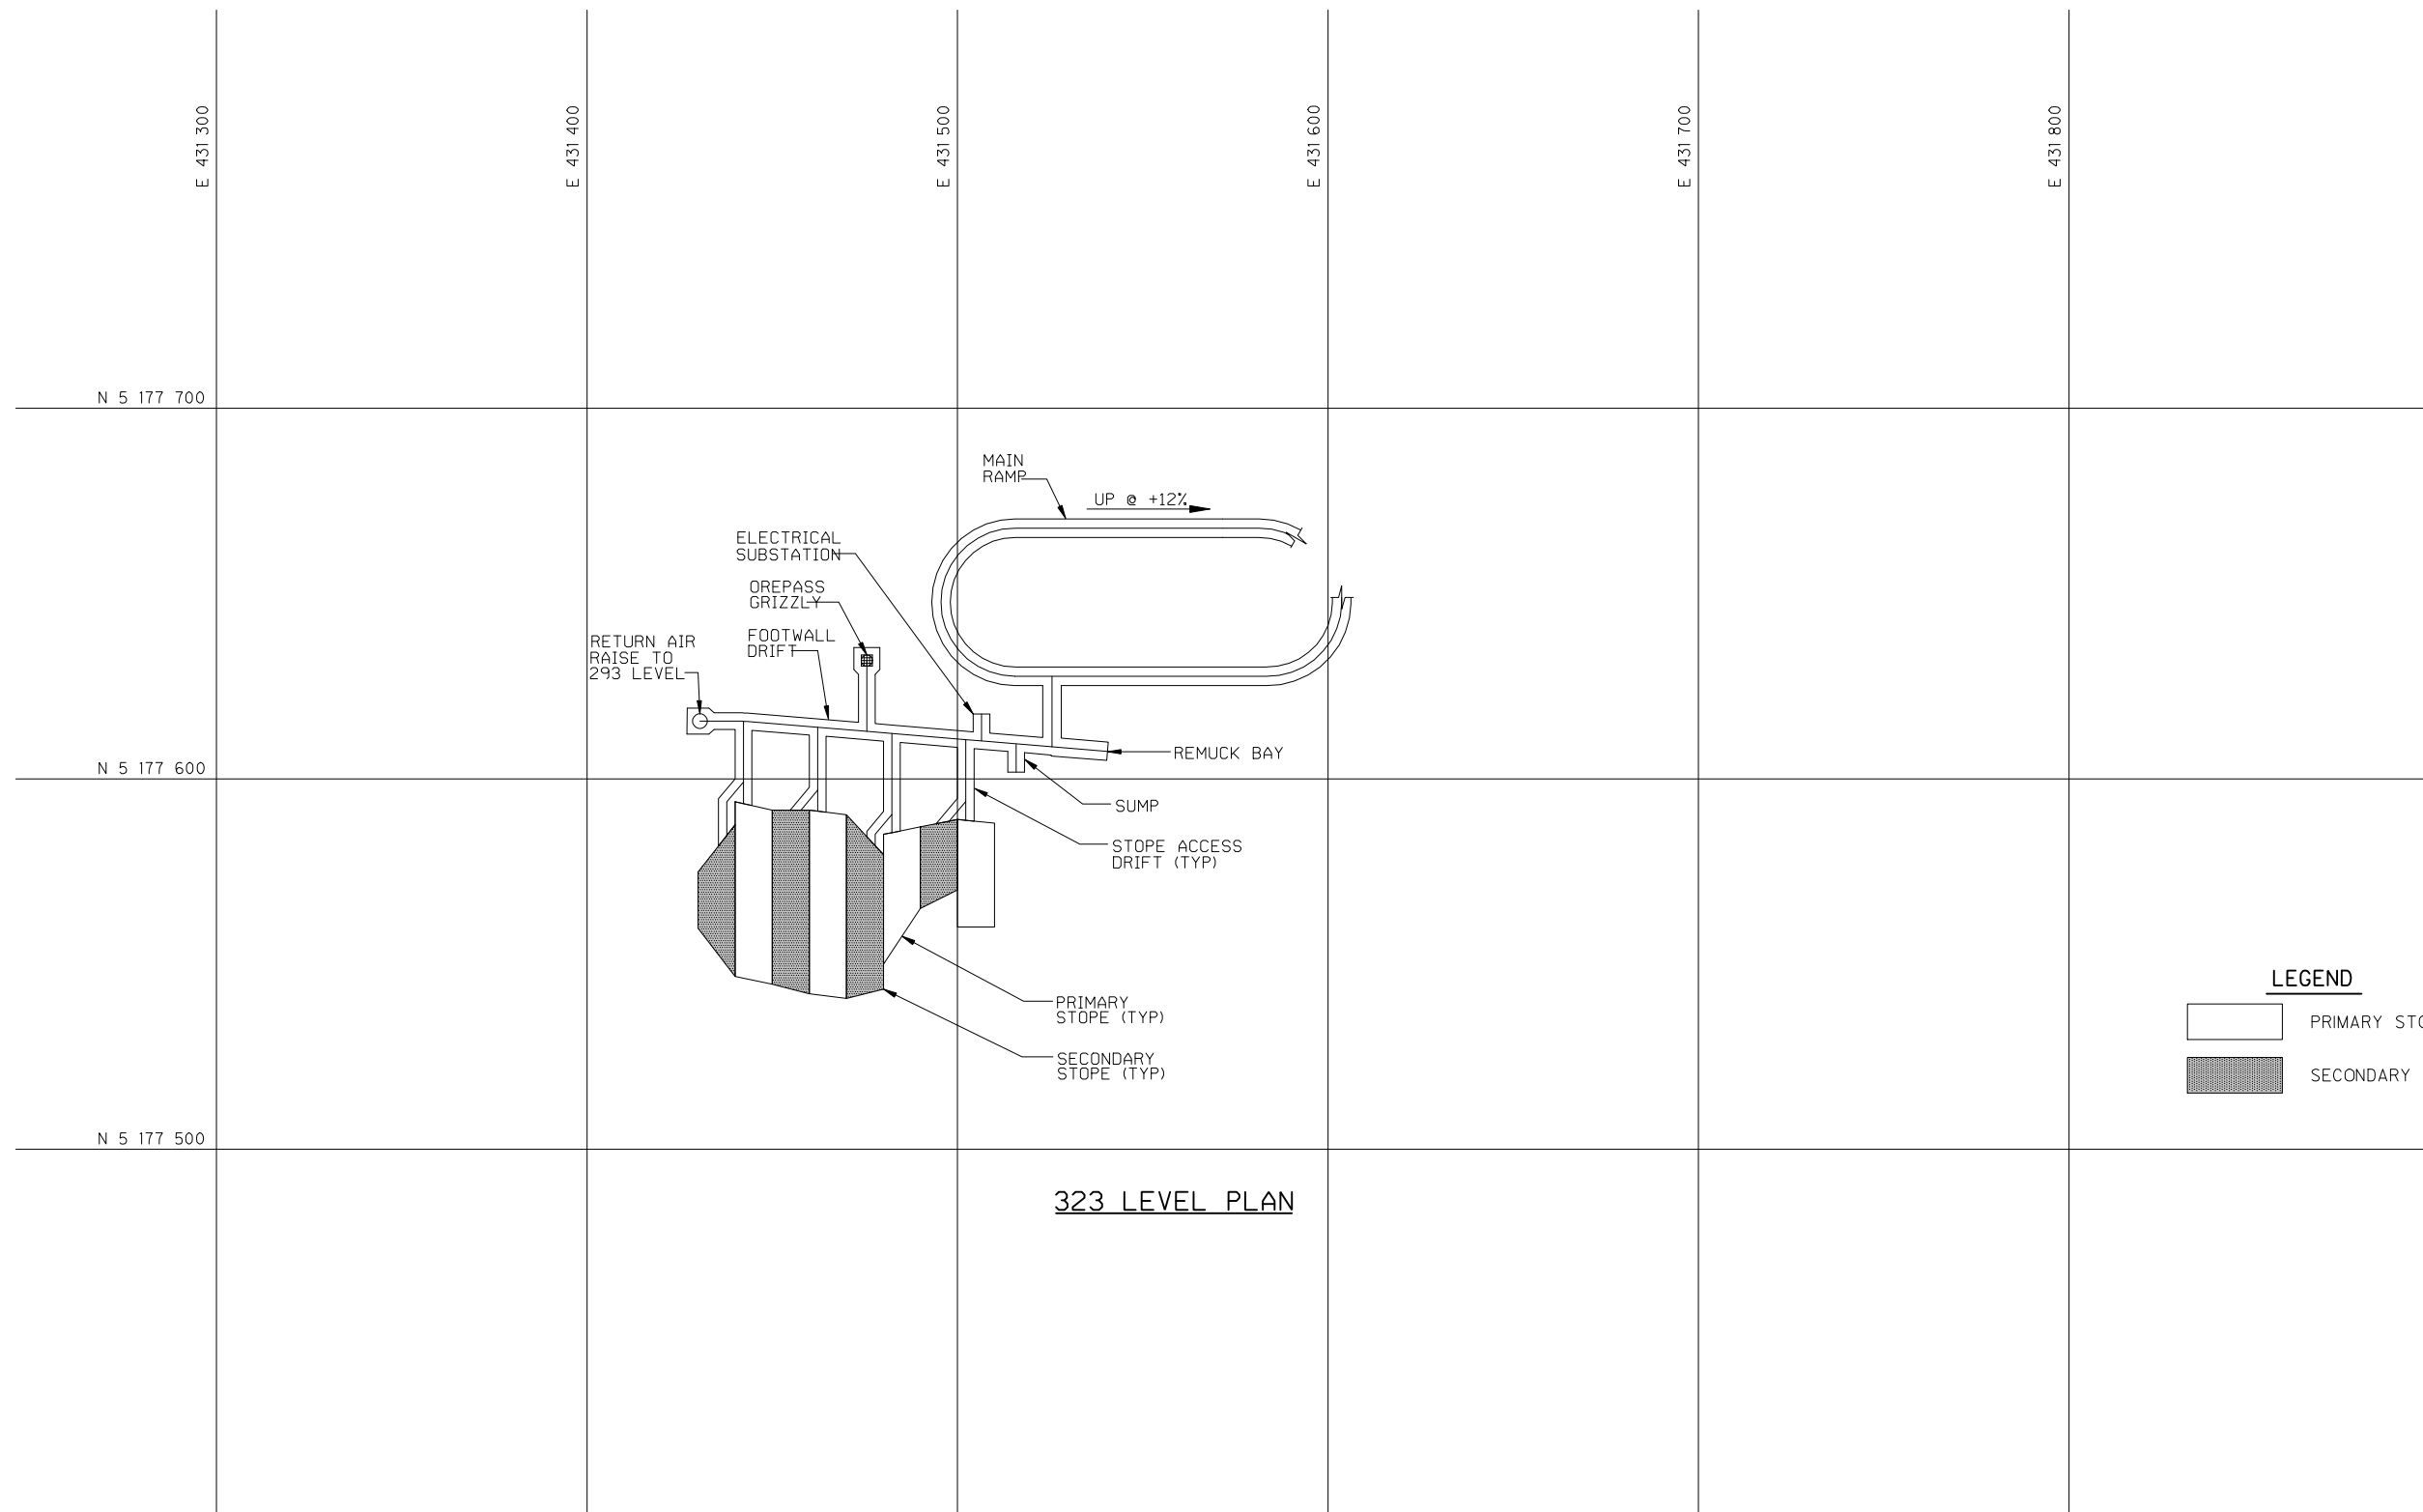

SOURCE: ADAPTED FROM MCINTOSH ENGINEERING, INC.

323 LEVEL PLAN