


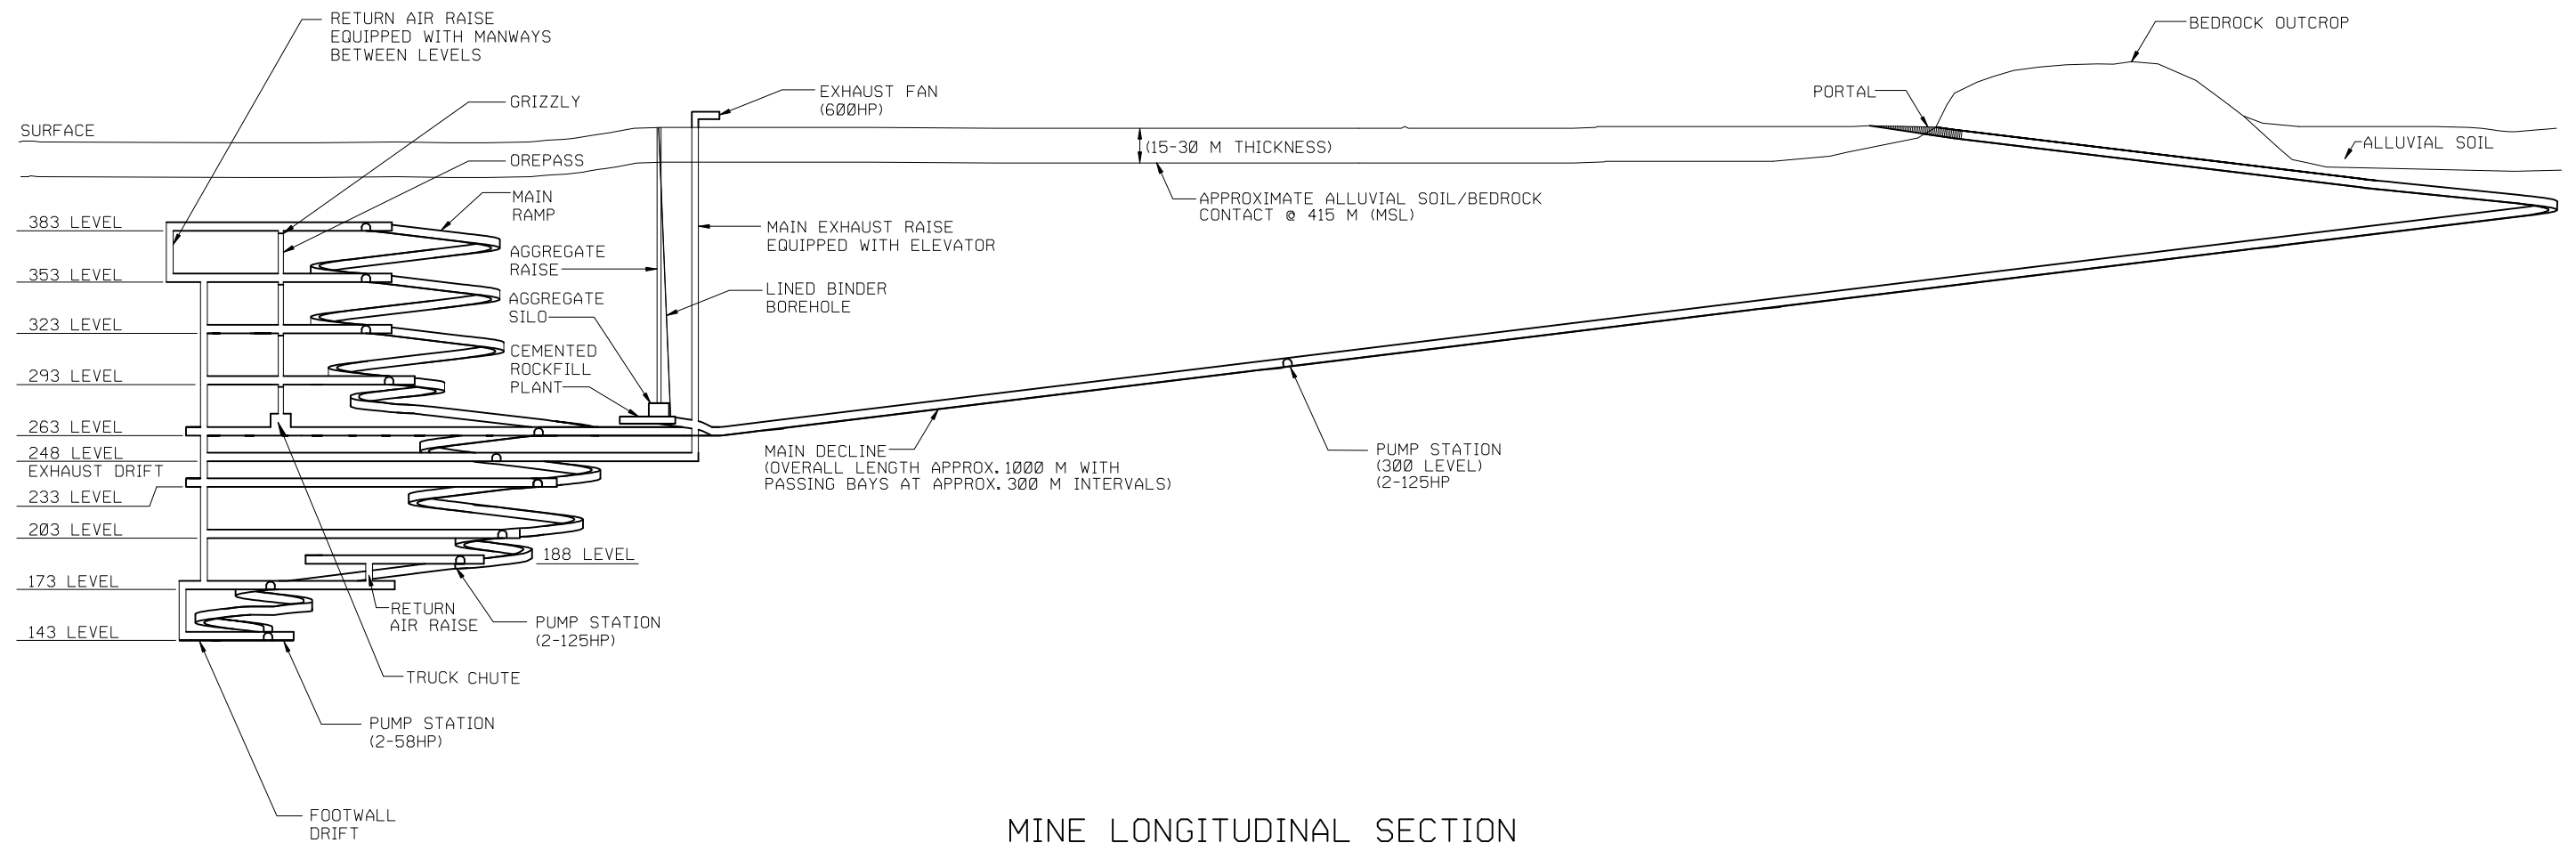

MINE LONGITUDINAL SECTION
LOOKING NORTH

NOTE:

1. LEVEL 383 WILL BE SELECTIVELY MINED BASED UPON ADDITIONAL GEOTECHNICAL ANALYSIS CONDUCTED FOR THE CROWN PILLAR.

Foth & Van Dyke				 Kennecott Eagle Minerals		
REVISED	DATE	BY	DESCRIPTION			
				FIGURE 4-5 OVERALL MINE SECTION		
CHECKED BY:		JOS1	DATE: FEB, '06	Scale:	NOT TO SCALE	Date: FEBRUARY, 2006
APPROVED BY:		SVD1	DATE: FEB, '06	Prepared By:	Foth & Van Dyke	By: GJB
APPROVED BY:			DATE:			04W018

SOURCE: ADAPTED FROM McINTOSH ENGINEERING, INC.