



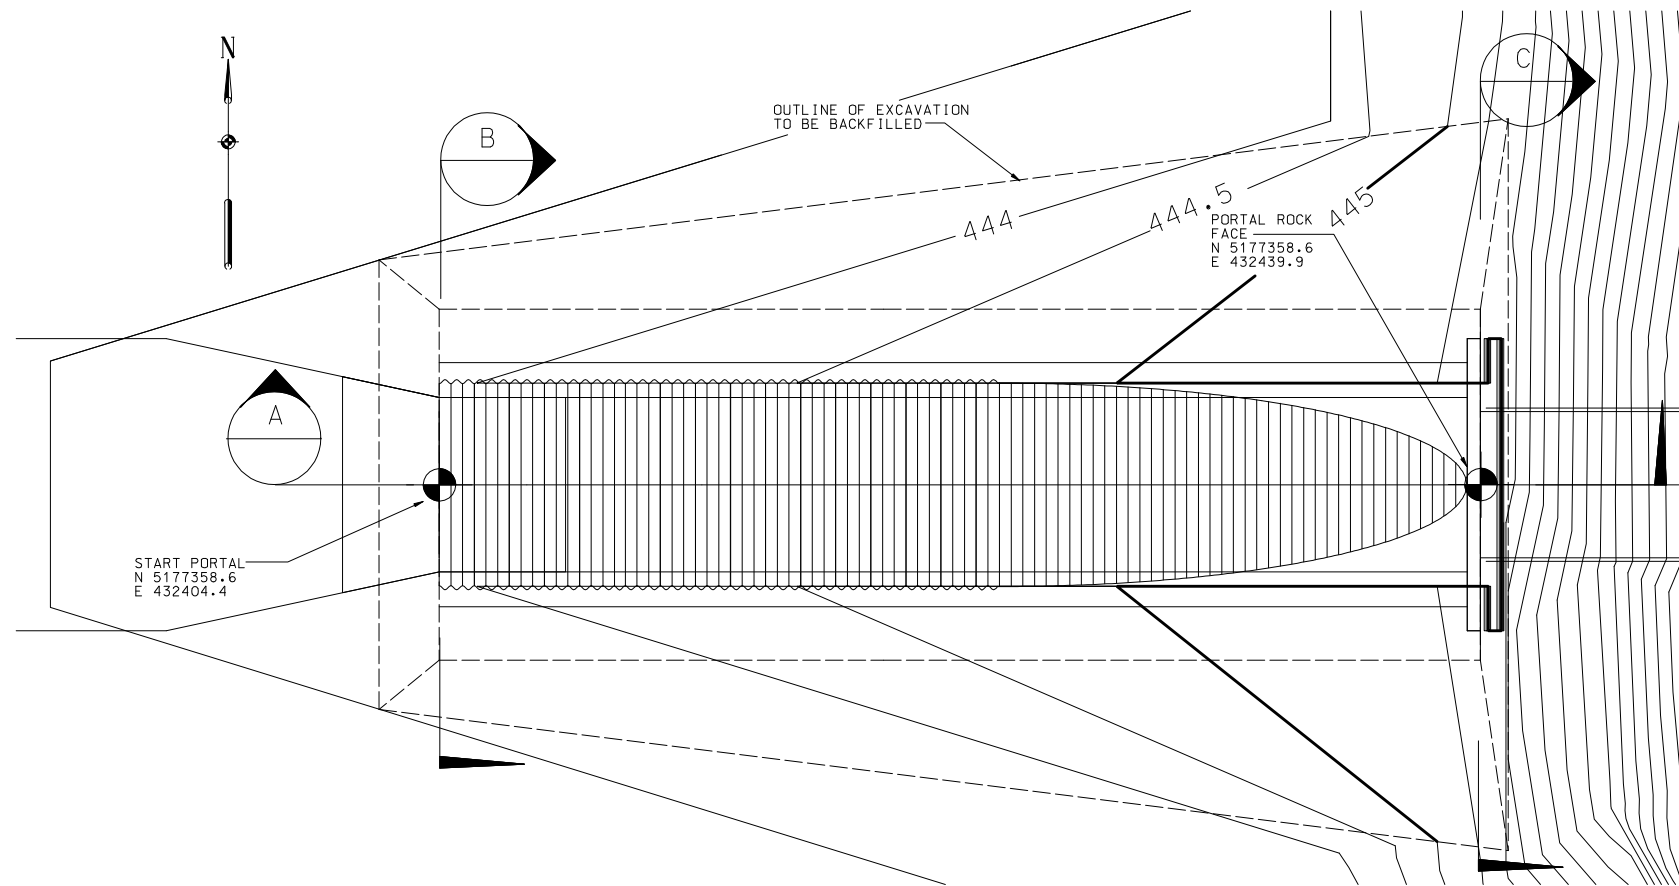


PLAN

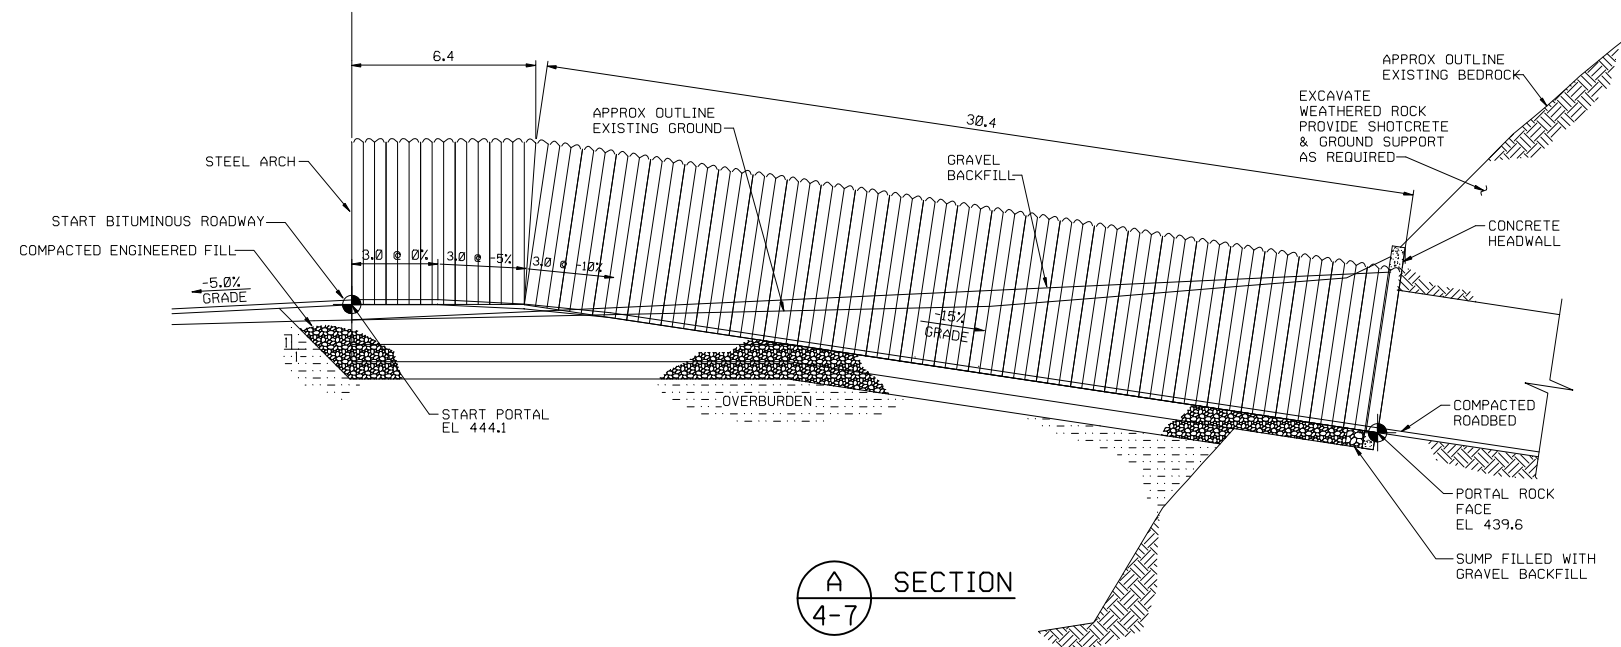


A
4-7 SECTION

SOURCE: ADAPTED FROM McINTOSH ENGINEERING, INC.

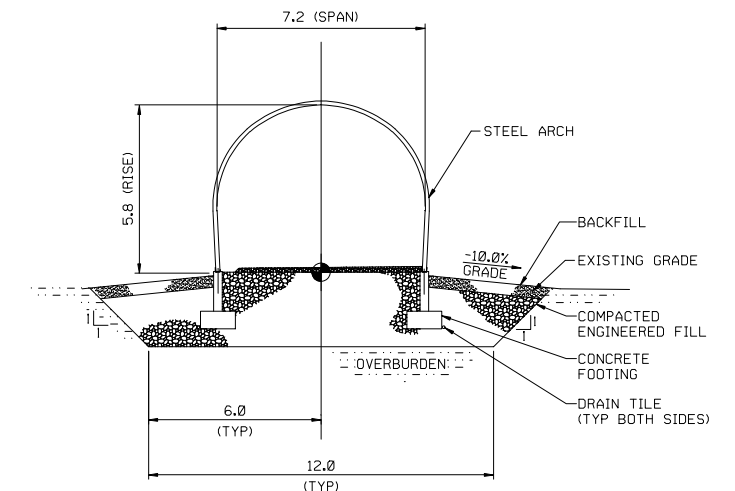

B
4-7 SECTION

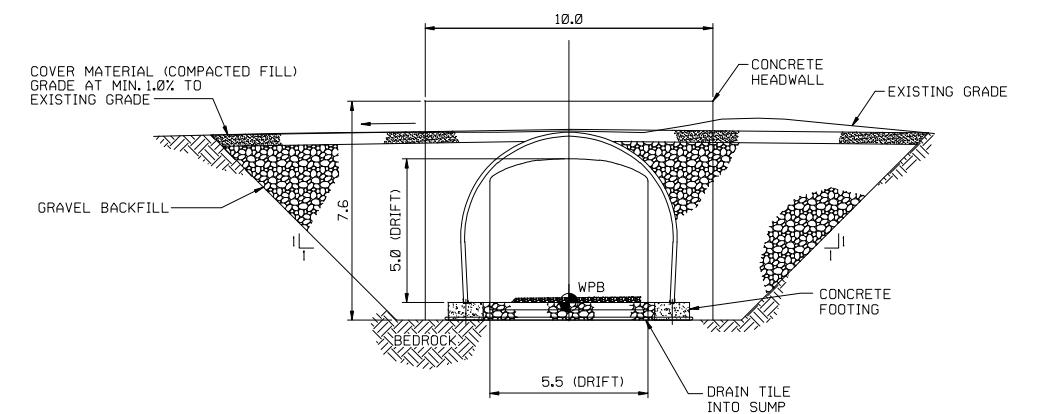

C
4-7 SECTION

NOTE:
ALL DIMENSIONS IN METERS (M).

Foth & Van Dyke				 Kennecott Eagle Minerals			
REVISED	DATE	BY	DESCRIPTION				
				FIGURE 4-7 PORTAL PLAN AND SECTIONS			
CHECKED BY:		JOS1	DATE: FEB. '06	Scale: NOT TO SCALE Date: FEBRUARY, 2006			
APPROVED BY:		SVD1	DATE: FEB. '06				
APPROVED BY:			DATE:	Prepared By: Foth & Van Dyke By: GJB 04W018			