


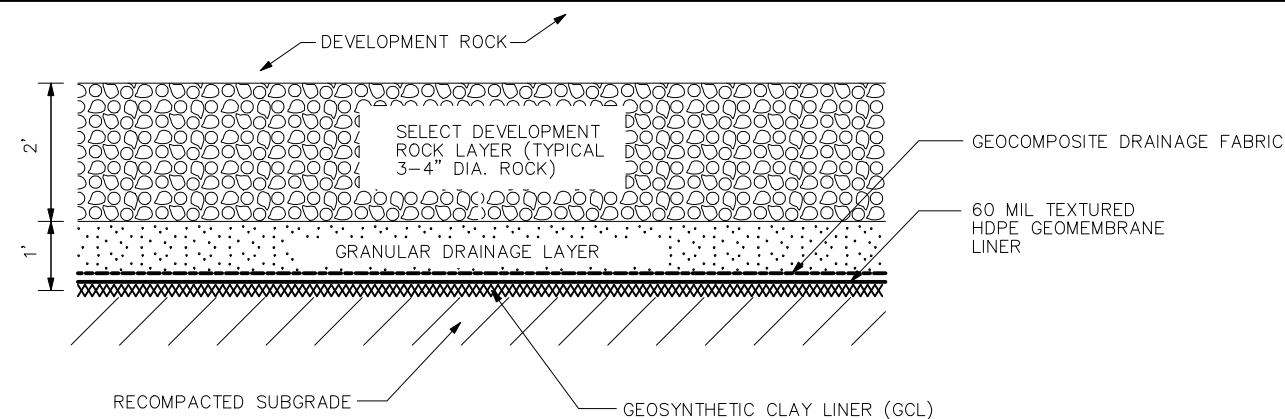


NOTES:

1. DRAINAGE LAYER WILL HAVE A MINIMUM HYDRAULIC CONDUCTIVITY OF 1×10^{-3} CM/SEC.
2. GEOCOMPOSITE (GEONET) WILL HAVE A TRANSMISSIVITY OF NOT LESS THAN 1×10^{-3} M²/SEC.


TYPICAL LINER DETAIL

NOT TO SCALE

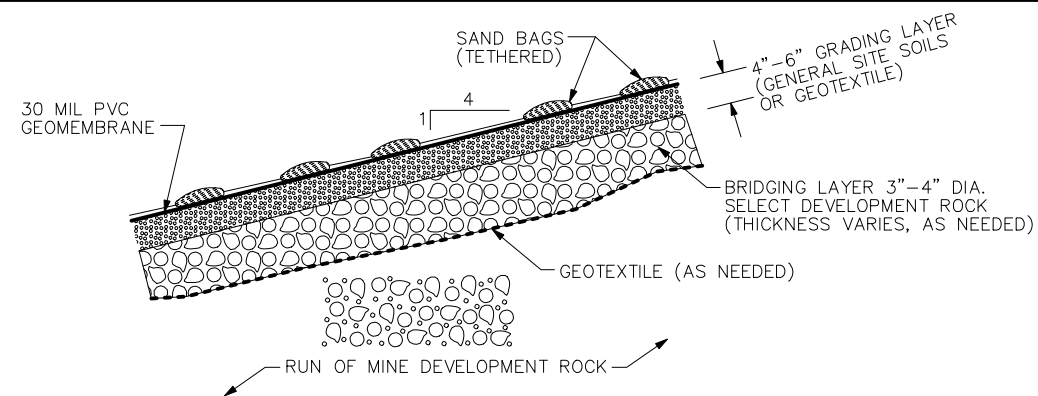

TYPICAL TEMPORARY COVER DETAIL

NOT TO SCALE

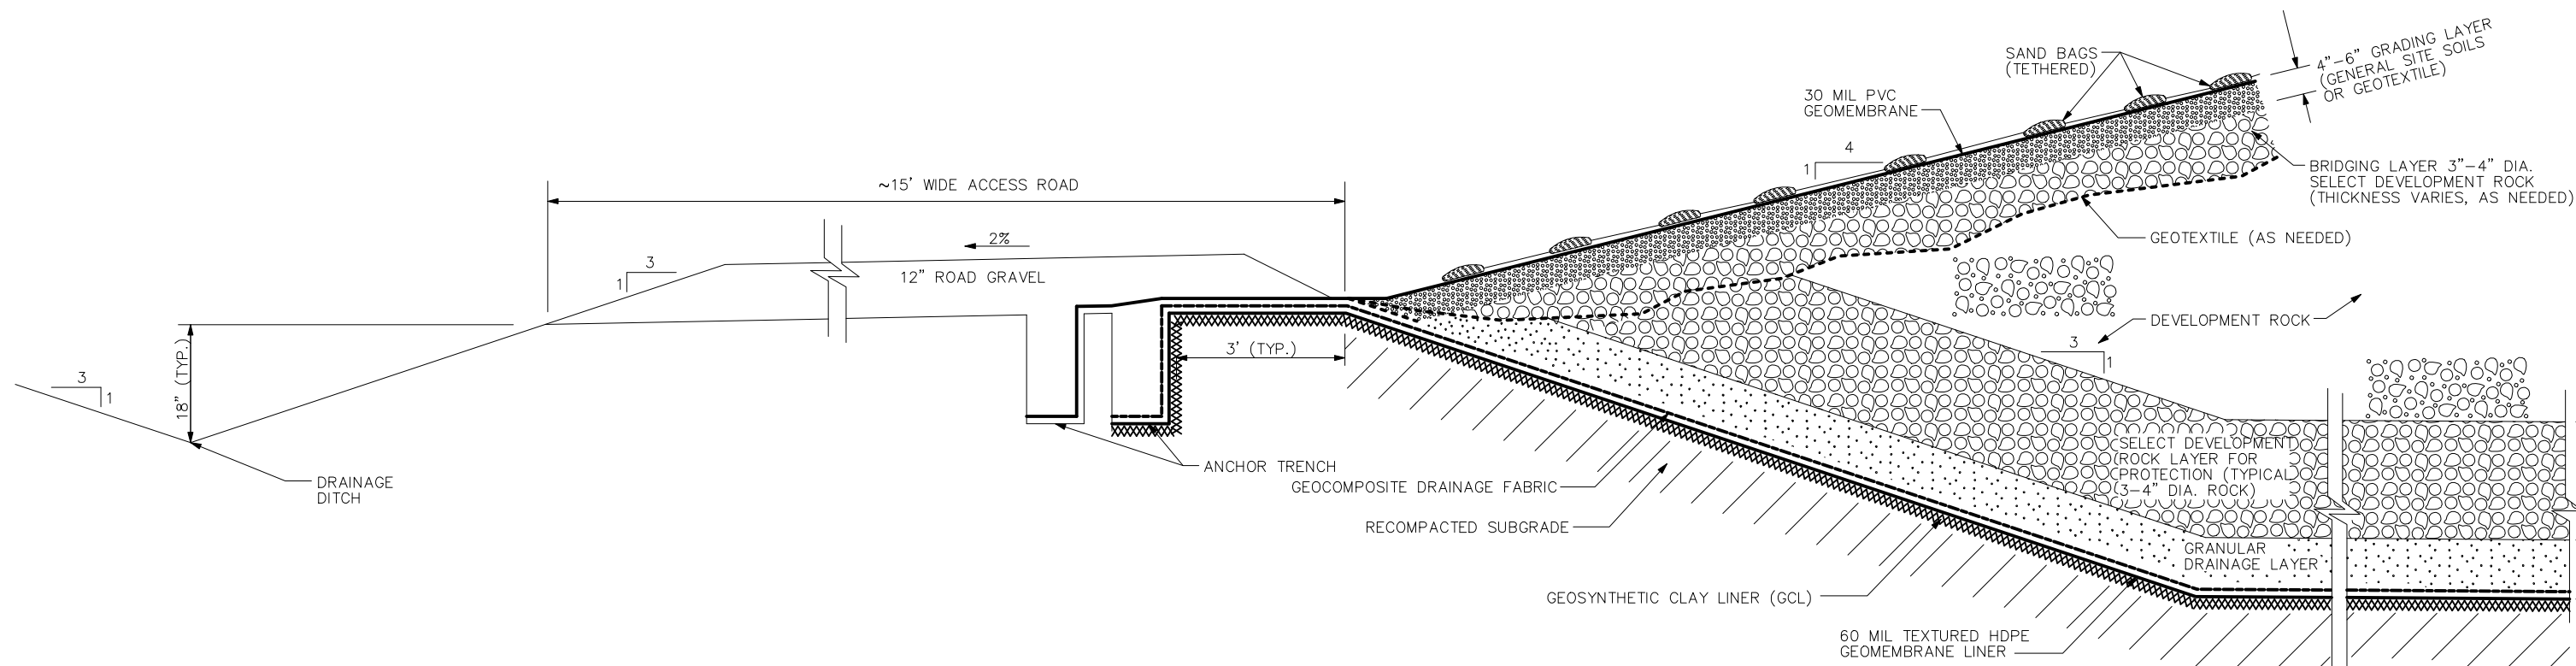

TYPICAL PERIMETER BERM DETAIL

NOT TO SCALE

Foth & Van Dyke				 Kennecott Eagle Minerals	
REVISED	DATE	BY	DESCRIPTION		
				FIGURE 5-3 TDRS LINER SYSTEM AND TEMPORARY COVER	
CHECKED BY:		JOS1	DATE: FEB. '06	Scale: NOT TO SCALE	
APPROVED BY:		SVD1	DATE: FEB. '06	Date: FEBRUARY, 2006	
APPROVED BY:			DATE:	Prepared By: Foth & Van Dyke	
				By: GJB	04W018