




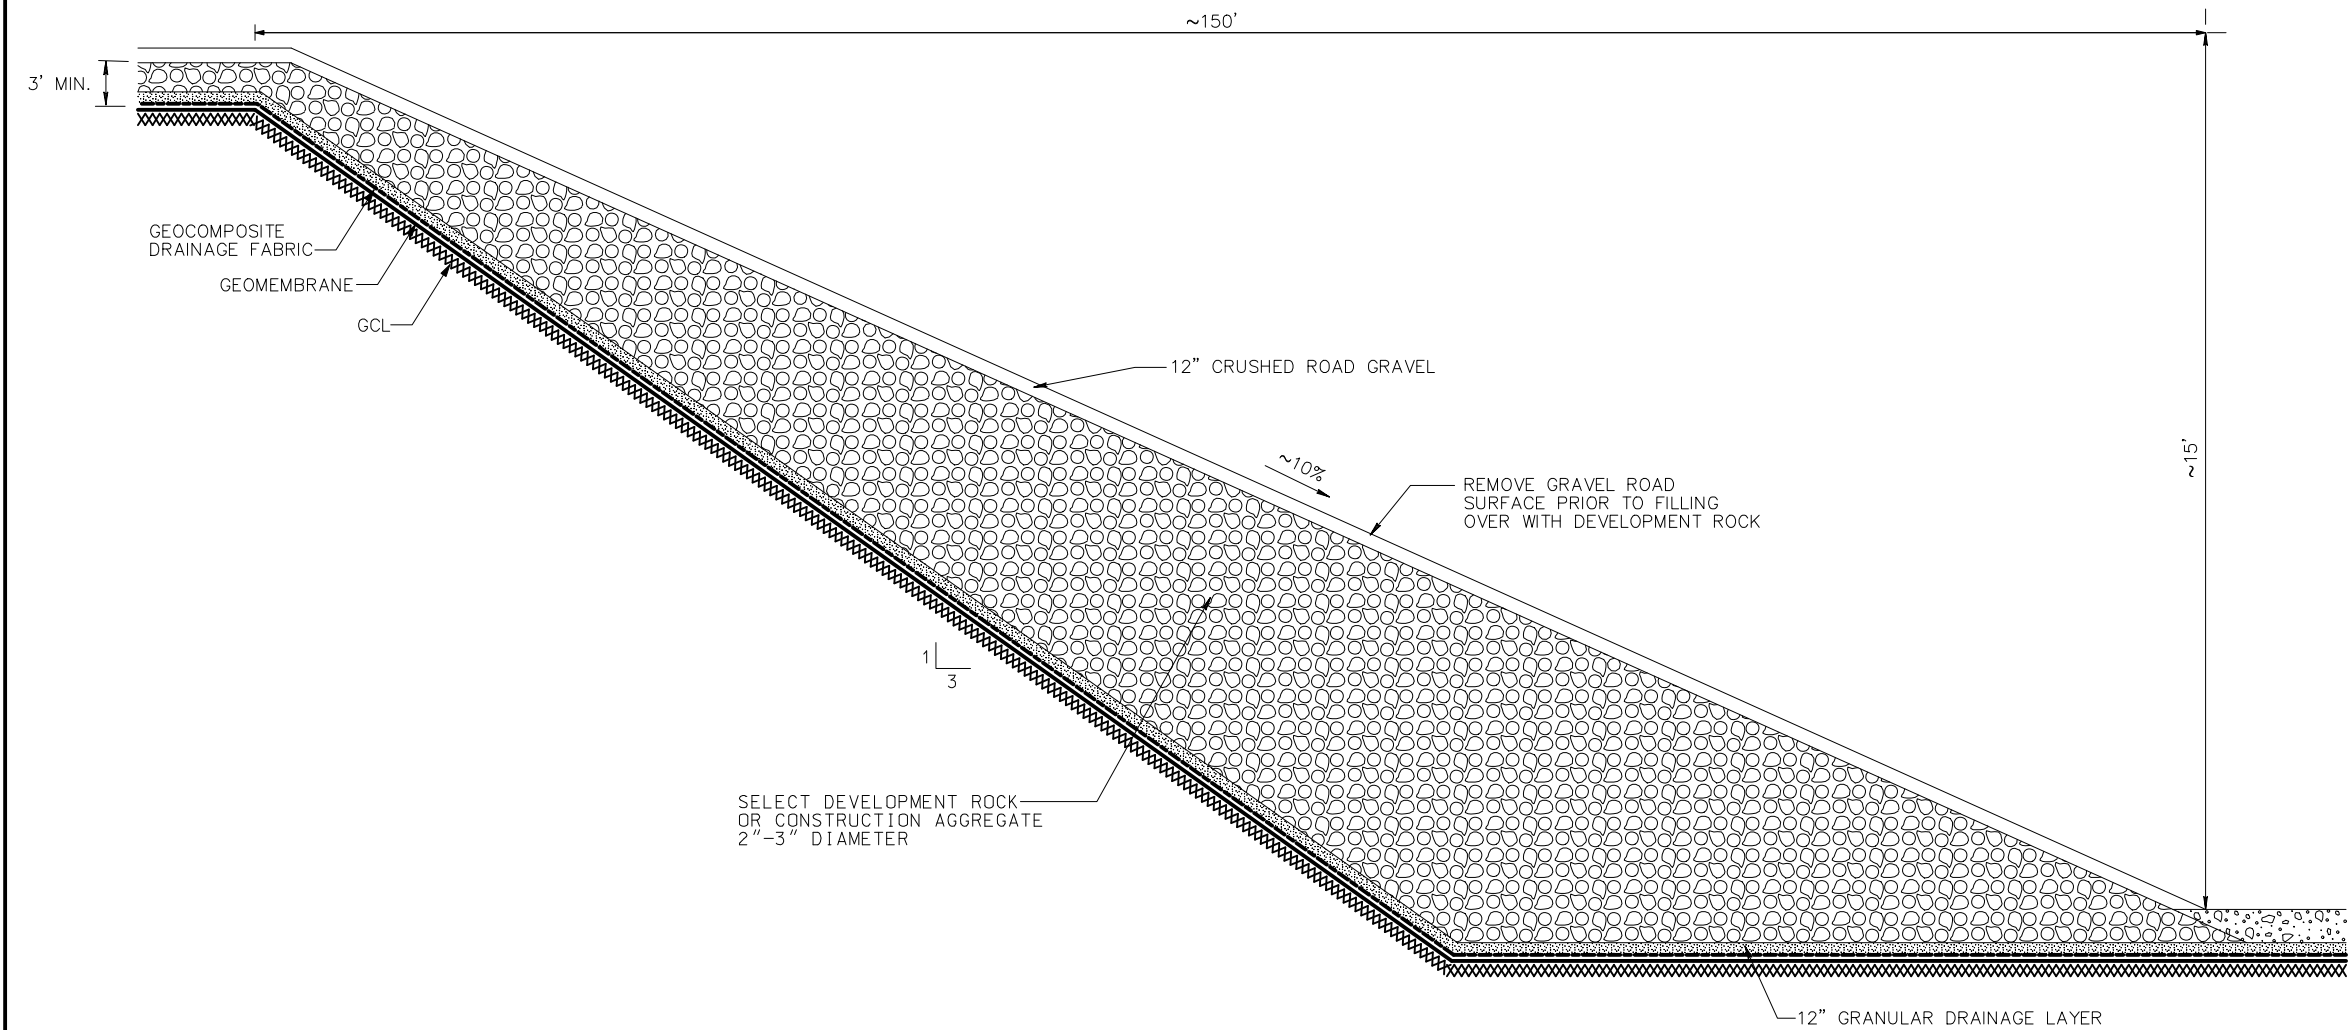

SECTION A-A'

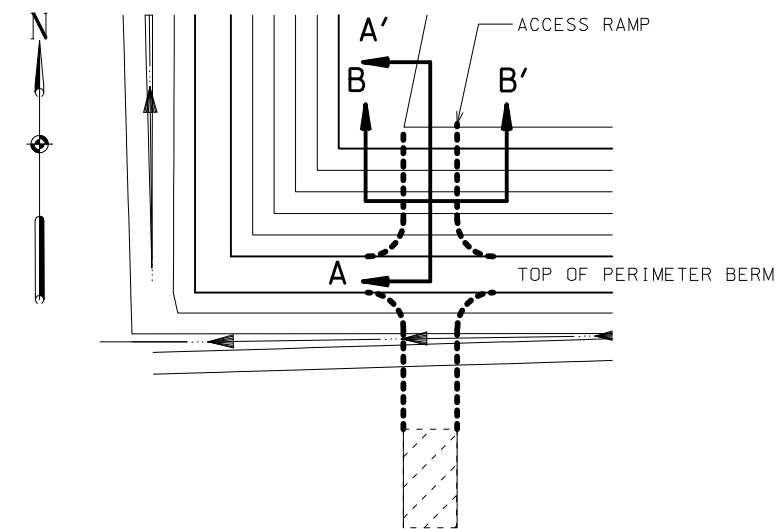

CROSS SECTION LOCATION MAP

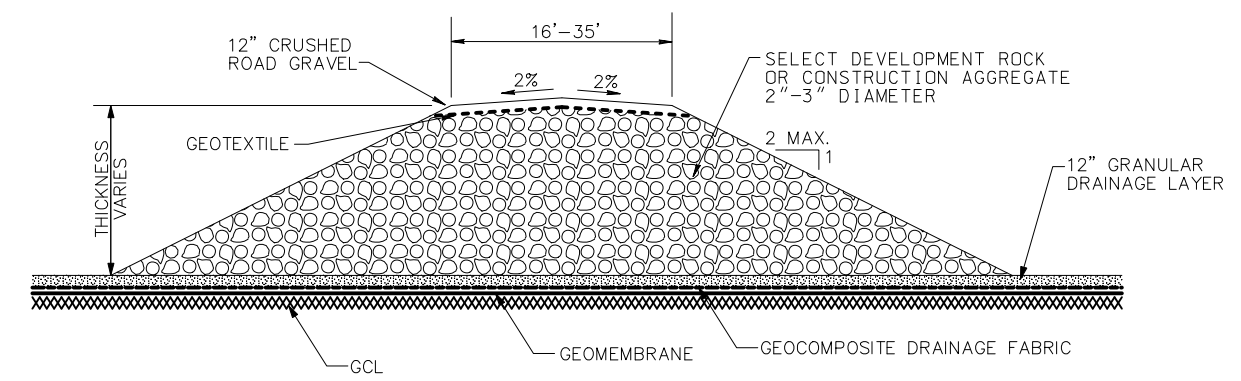

SECTION B-B'

Foth & Van Dyke					 Kennecott Eagle Minerals				
REVISED	DATE	BY	DESCRIPTION			FIGURE 5-4 TDRSA TYPICAL PROFILE ALONG INTERNAL ACCESS RAMP			
CHECKED BY:			JOS1	DATE: FEB. '06		Scale: NOT TO SCALE Date: FEBRUARY, 2006			
APPROVED BY:			SVD1	DATE: FEB. '06					
APPROVED BY:				DATE:					
					Prepared By: Foth & Van Dyke			By: GJB	04W018