


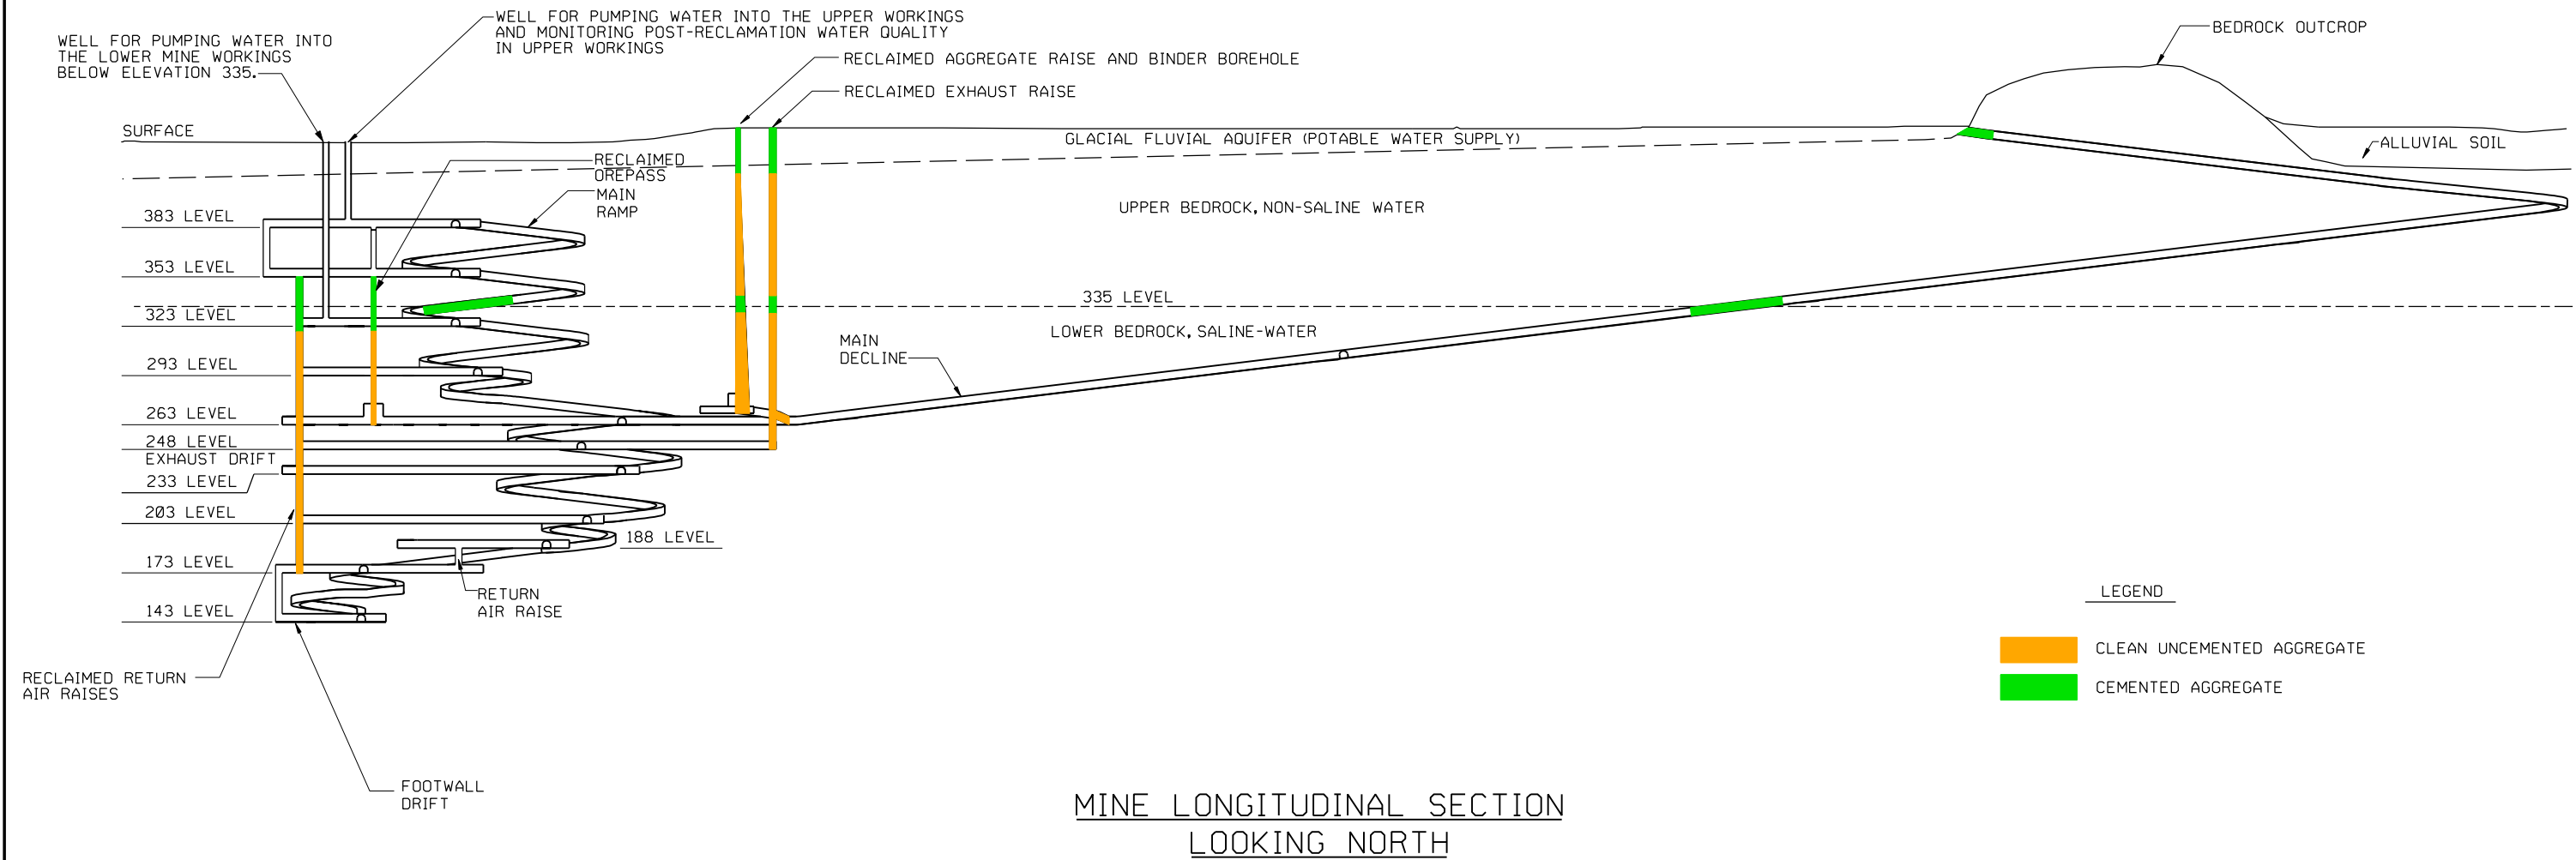

SOURCE: ADAPTED FROM McINTOSH ENGINEERING, INC.

Foth & Van Dyke				 Kennecott Eagle Minerals			
REVISED	DATE	BY	DESCRIPTION				
				FIGURE 7-2			
CHECKED BY: JOS1			DATE: FEB. '06	RECLAMATION PLAN FOR UNDERGROUND WORKINGS			
APPROVED BY: SVD1			DATE: FEB. '06				
APPROVED BY:			DATE:	Scale: NOT TO SCALE		Date: FEBRUARY, 2006	
				Prepared By: Foth & Van Dyke		By: GJB	04W018