


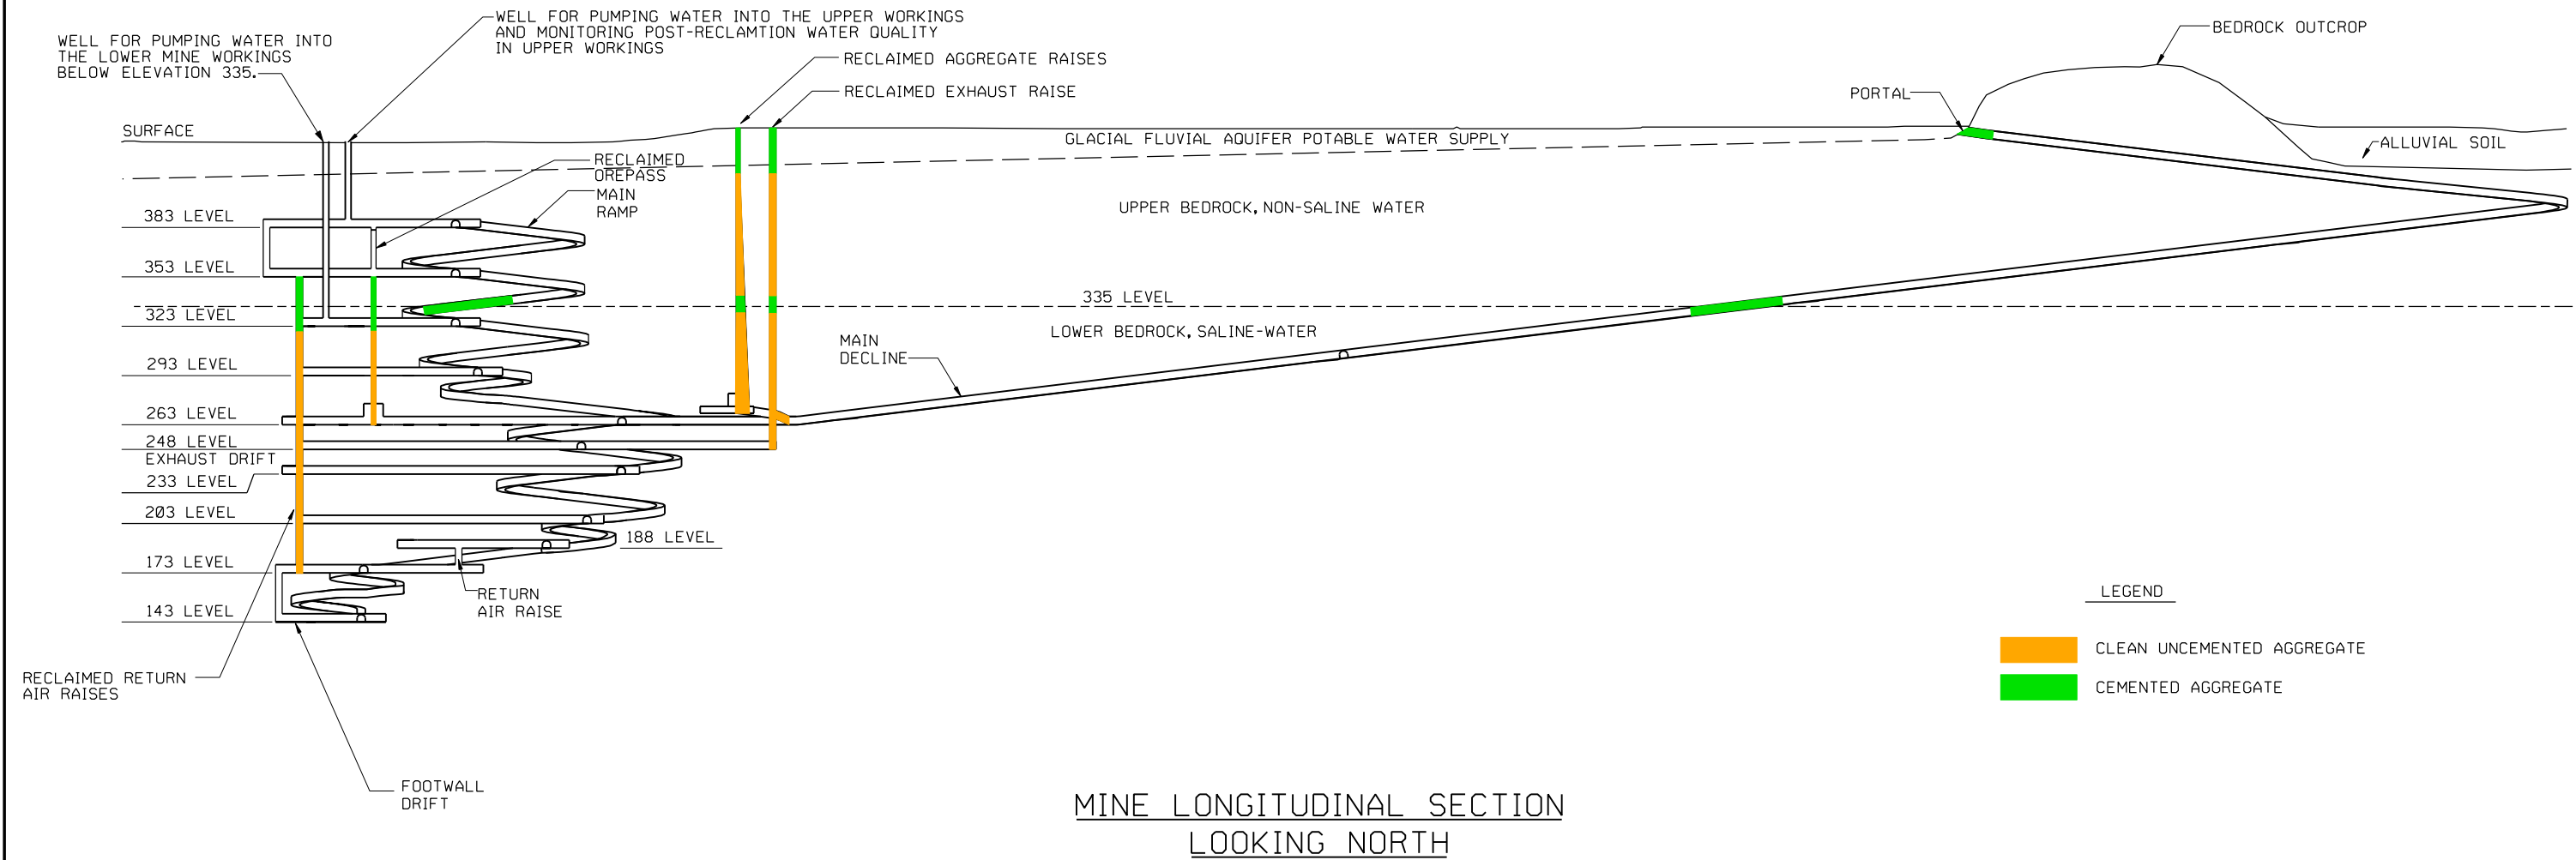

SOURCE: ADAPTED FROM McINTOSH ENGINEERING, INC.

Foth & Van Dyke				 Kennecott Eagle Minerals		
REVISED	DATE	BY	DESCRIPTION			
				FIGURE 3-6 RECLAMATION PLAN FOR UNDERGROUND WORKINGS		
CHECKED BY:		JOS1	DATE: FEB, '06	Scale: NOT TO SCALE Date: FEBRUARY, 2006		
APPROVED BY:		SVD1	DATE: FEB, '06			
APPROVED BY:			DATE:	Prepared By: Foth & Van Dyke By: GJB 04W018		