


Copperwood Soil Texture Plot

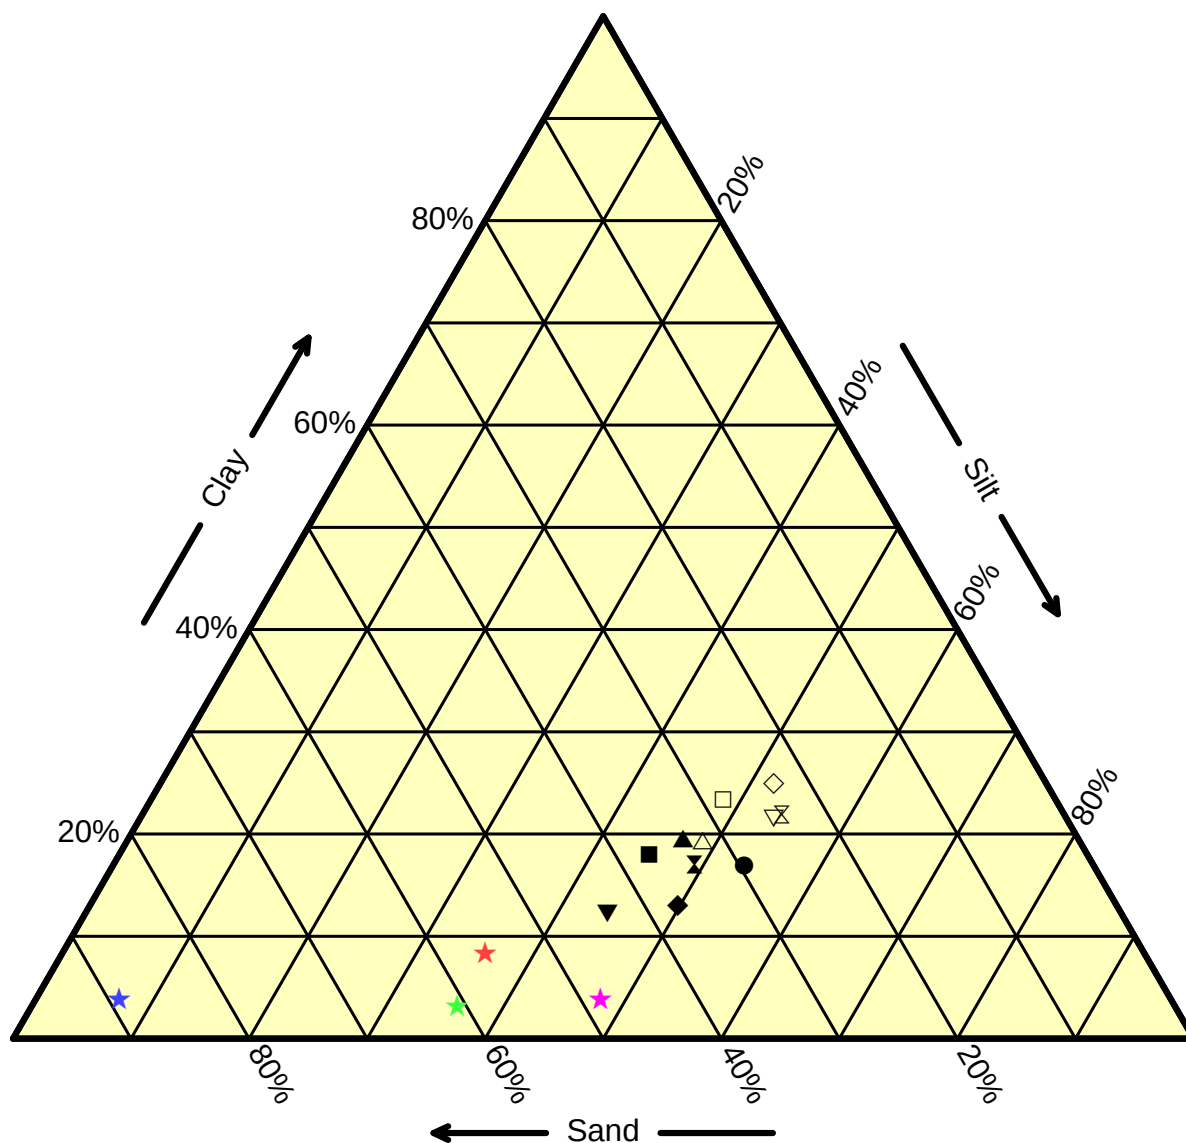

Legend

- B-4, 35-37
- ▲ B-4, 85-87
- △ B-7, 25-27
- ★ B-7, 65-67
- ★ B-10, 56-60
- ★ B-12, 70
- ⊠ B-13, 15-17
- ◆ B-13, 65-67
- ▽ B-14, 20-25
- B-14, 68-70
- ▼ B-14, 88-90
- ⊠ B-16, 55-57
- ◇ B-17, 20-25
- ★ B-17, 65-68
- B-20, 13-16

AECOM

www.aecom.com
Copyright ©2010 By: AECOM

COPPERWOOD SOIL TEXTURE PLOT
ORVANA RESOURCES US CORP.
COPPERWOOD PROJECT
GOGEBIC COUNTY, MICHIGAN

Drawn: ARB 7/28/2011

Approved: ARB 7/28/2011

Scale: AS SHOWN

PROJECT NUMBER 60179066

FIGURE NUMBER 202.2.3-2