


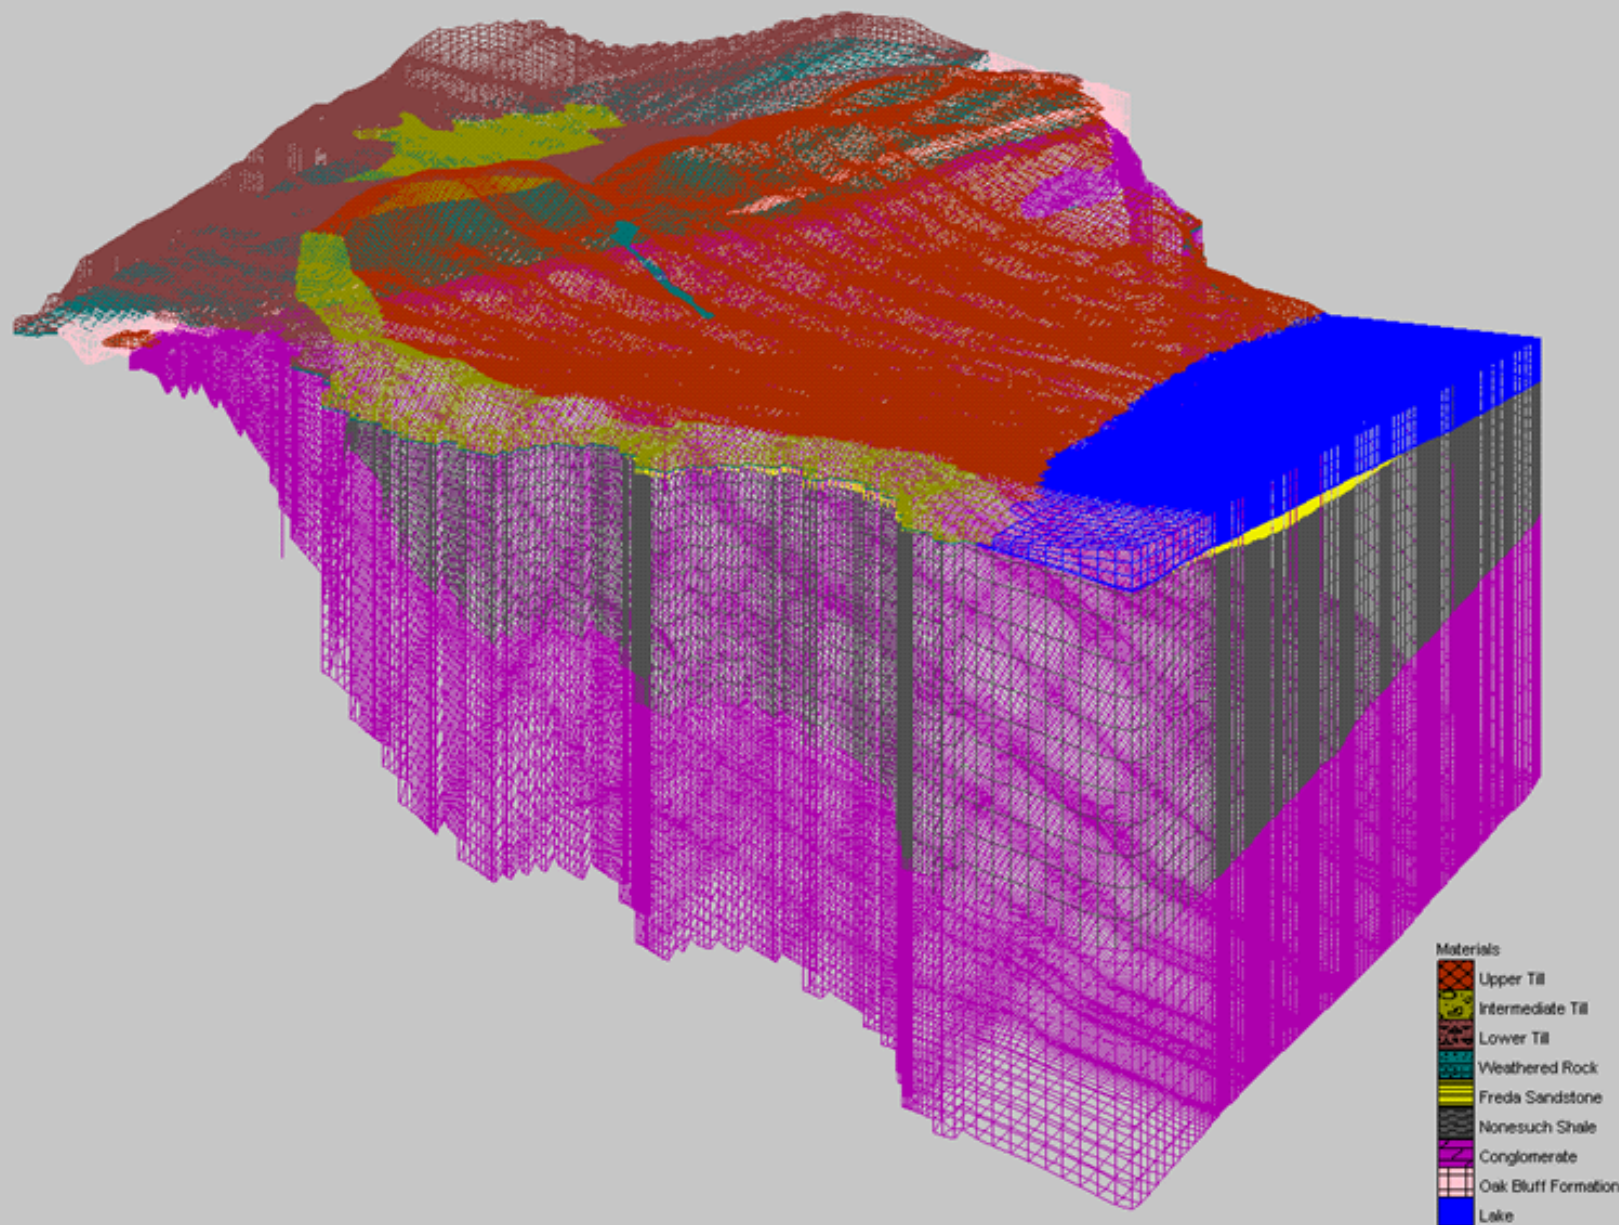

OBLIQUE VIEW OF MODFLOW GRID
ORVANA RESOURCES US CORP.
COPPERWOOD PROJECT
GOGEBIC COUNTY, MICHIGAN

Drawn: GRB 8/17/2011

Approved: ARB 8/17/2011

Scale: AS SHOWN

PROJECT NUMBER 60179066

FIGURE NUMBER 202.2.4-13