


X:\projects\60179066-Copperwood\CAD\Cross_Sections\Figure_202.2.4-2_Schematic_Cross_Section_Through_Copperwood_with_Hydrostratigraphic_Units.dwg; 8/18/2011 10:46:04 AM; PARKINSON, ANTHONY; STS.stb

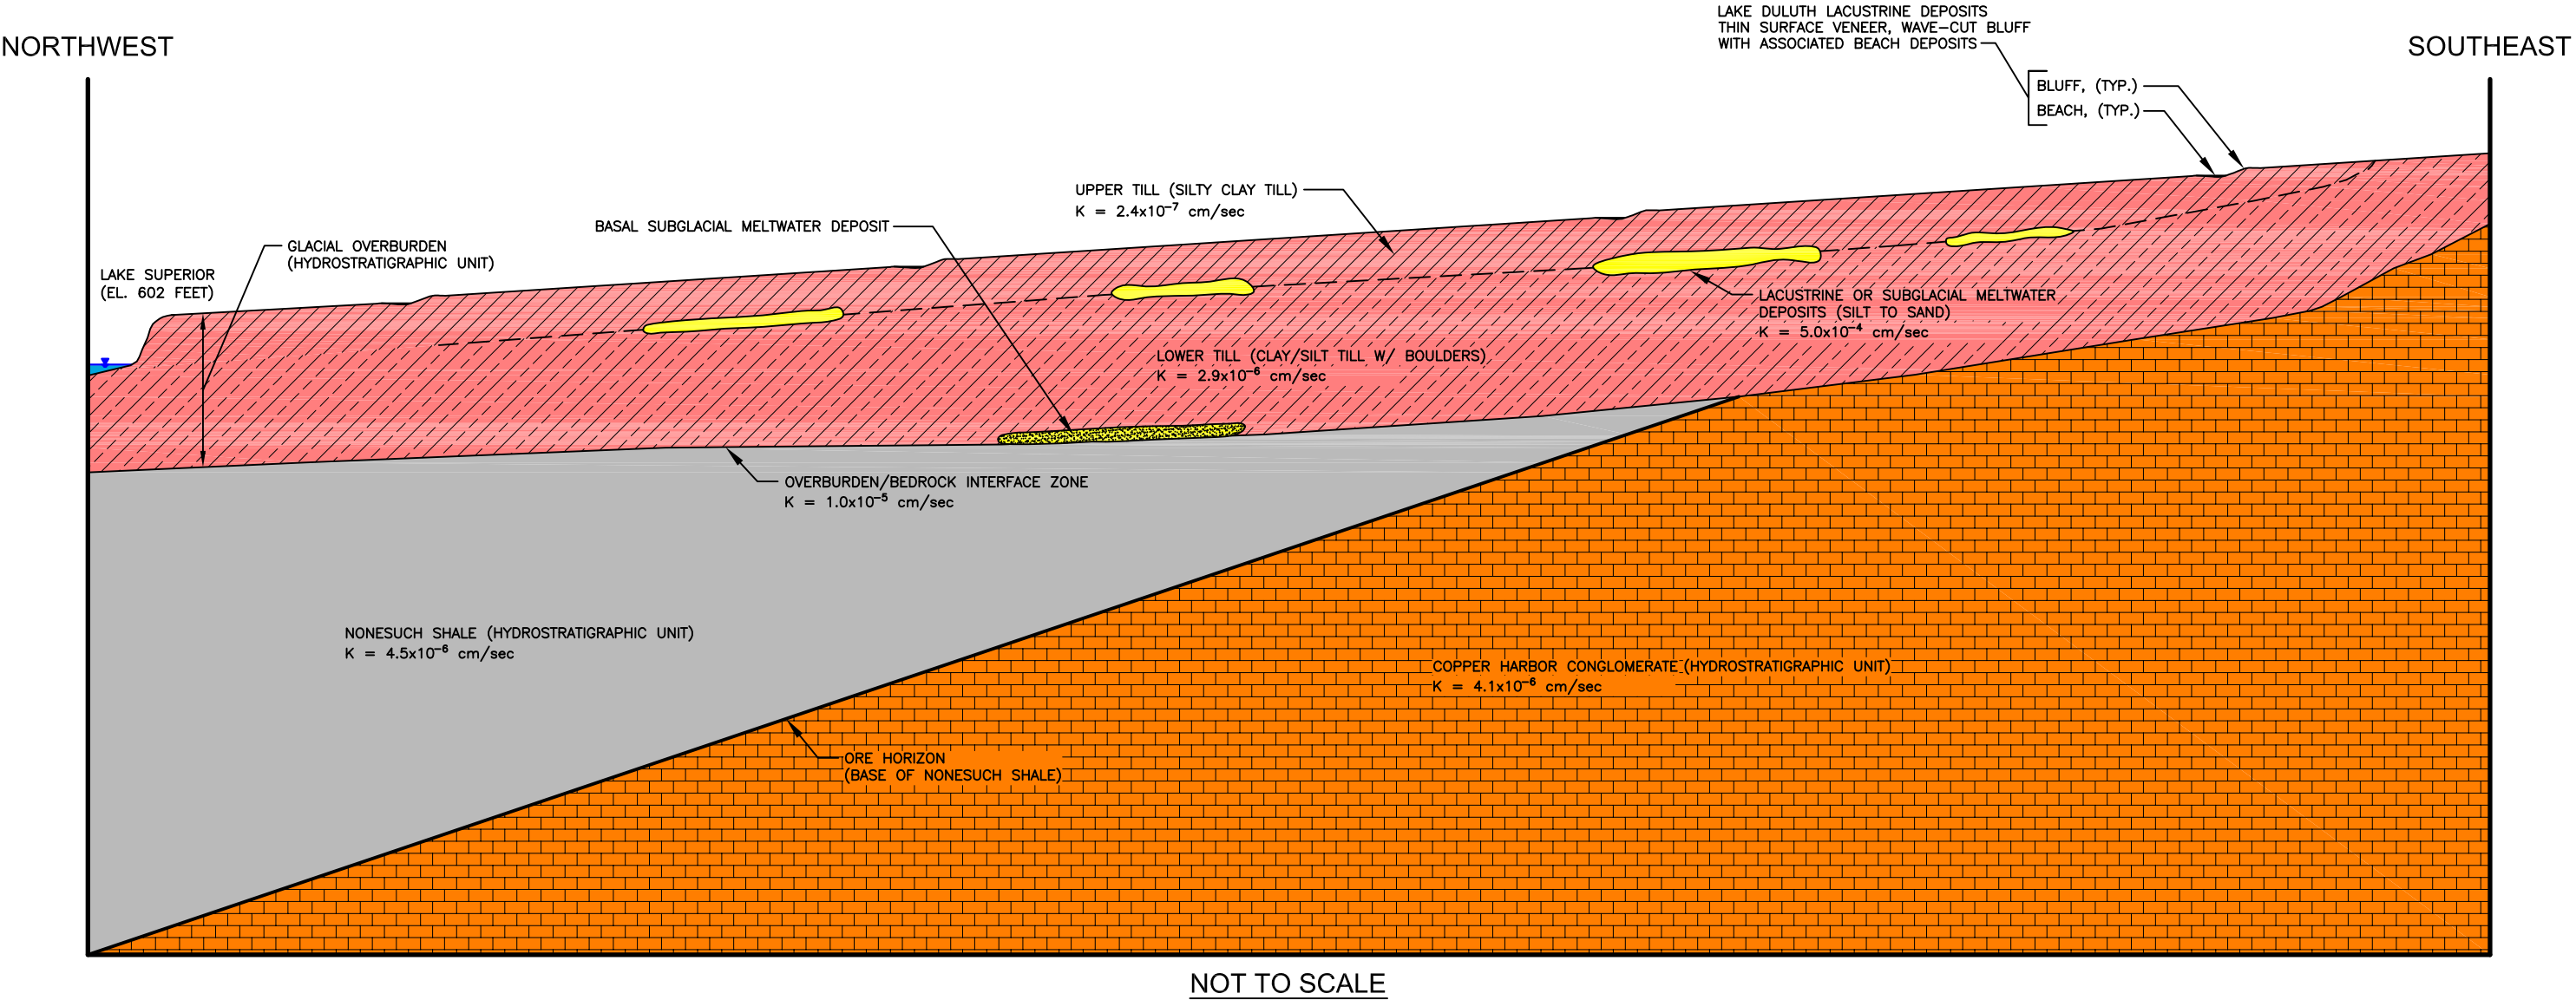

AECOM	
401 South Washington Square, Suite 103 • Lansing, MI 48933 • 1 (517) 913-5800	
DRAWN BY: A. PARKINSON	DATE: JUNE 5, 2011
CHECKED BY: A. BLASKE	APPROVED BY: A. BLASKE
FIGURE 202.2.4-2 SCHEMATIC CROSS SECTION THROUGH COPPERWOOD PROJECT WITH HYDROSTRATIGRAPHIC UNITS COPPERWOOD PROJECT ORVANA RESOURCES U.S. CORP. GOGEBIC COUNTY, MICHIGAN	
PROJECT NUMBER	60179066
SCALE:	N.T.S.