


**STW-2: Water Elevation (msl) and Daily Precipitation (inches)**  
**vs. Date**  
7/18/09 to 10/6/10

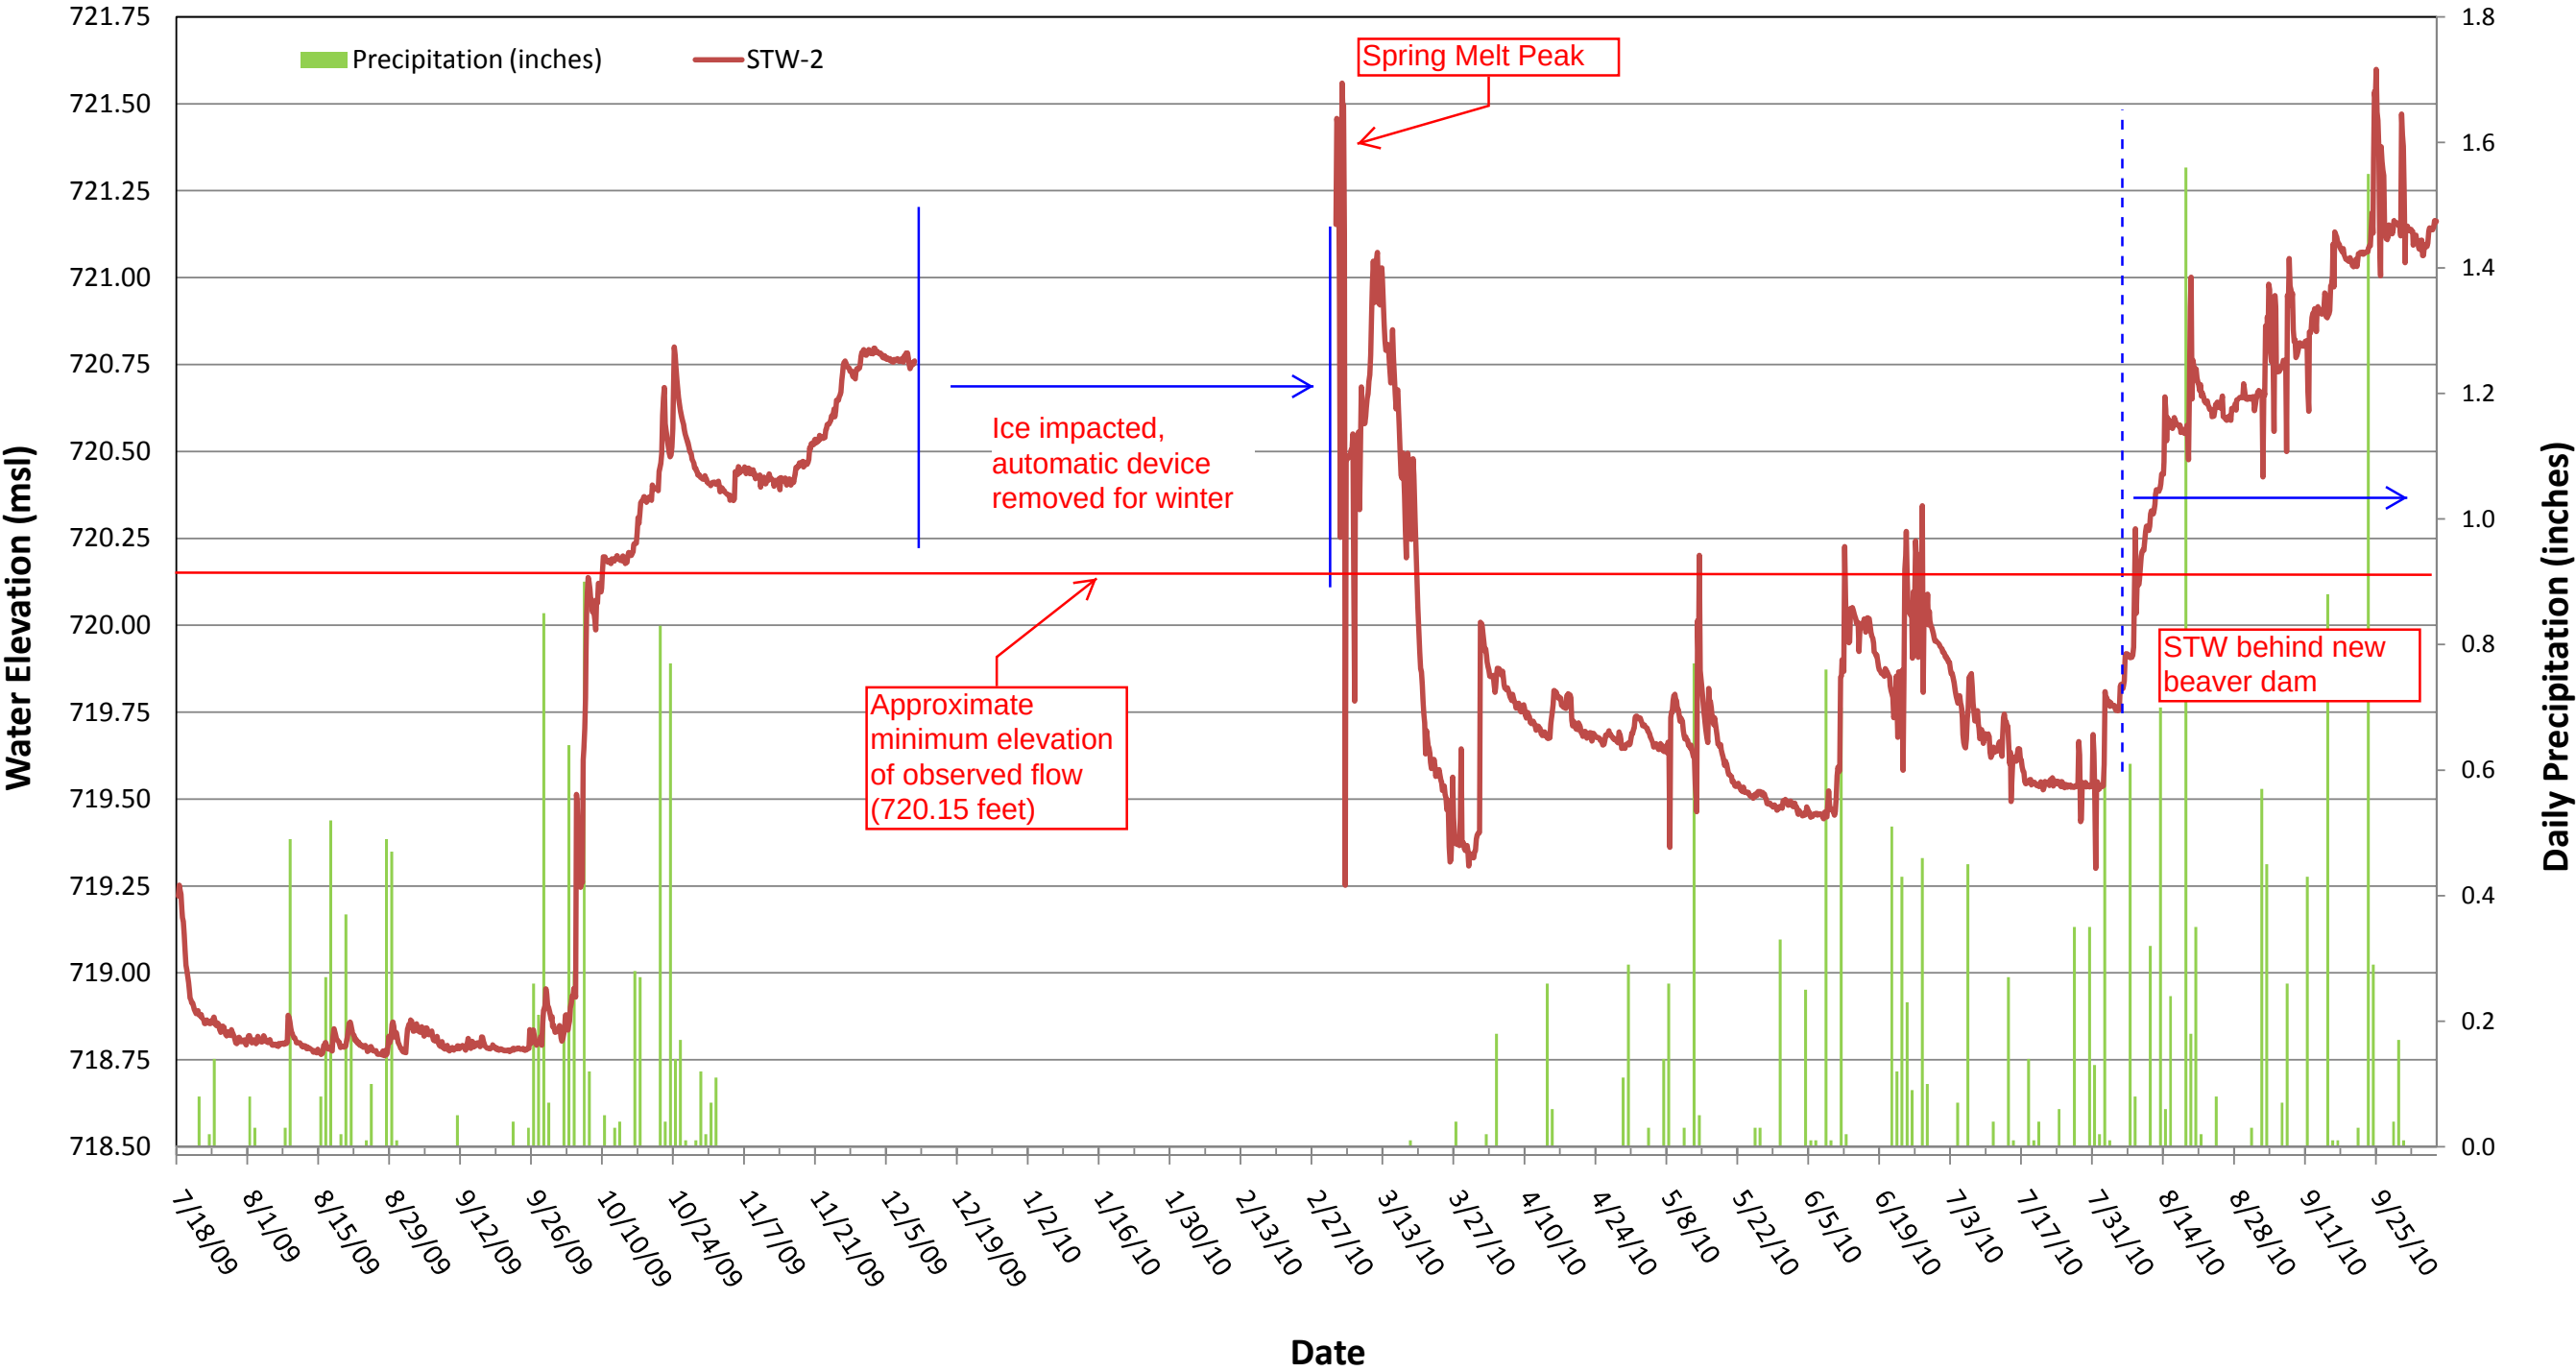

HYDROGRAPH FOR STILLING WELL STW-2  
ORVANA RESOURCES US CORP.  
COPPERWOOD PROJECT  
GOGEBIC COUNTY, MICHIGAN

|                |            |           |
|----------------|------------|-----------|
| Drawn:         | JWW        | 7/29/2011 |
| Approved:      | ARB        | 7/29/2011 |
| Scale:         | AS SHOWN   |           |
| PROJECT NUMBER | 60179066   |           |
| FIGURE NUMBER  | 202.2.5-3B |           |