


STW-4: Water Elevation (msl) and Daily Precipitation (inches)
vs. Date
7/18/09 to 6/7/11

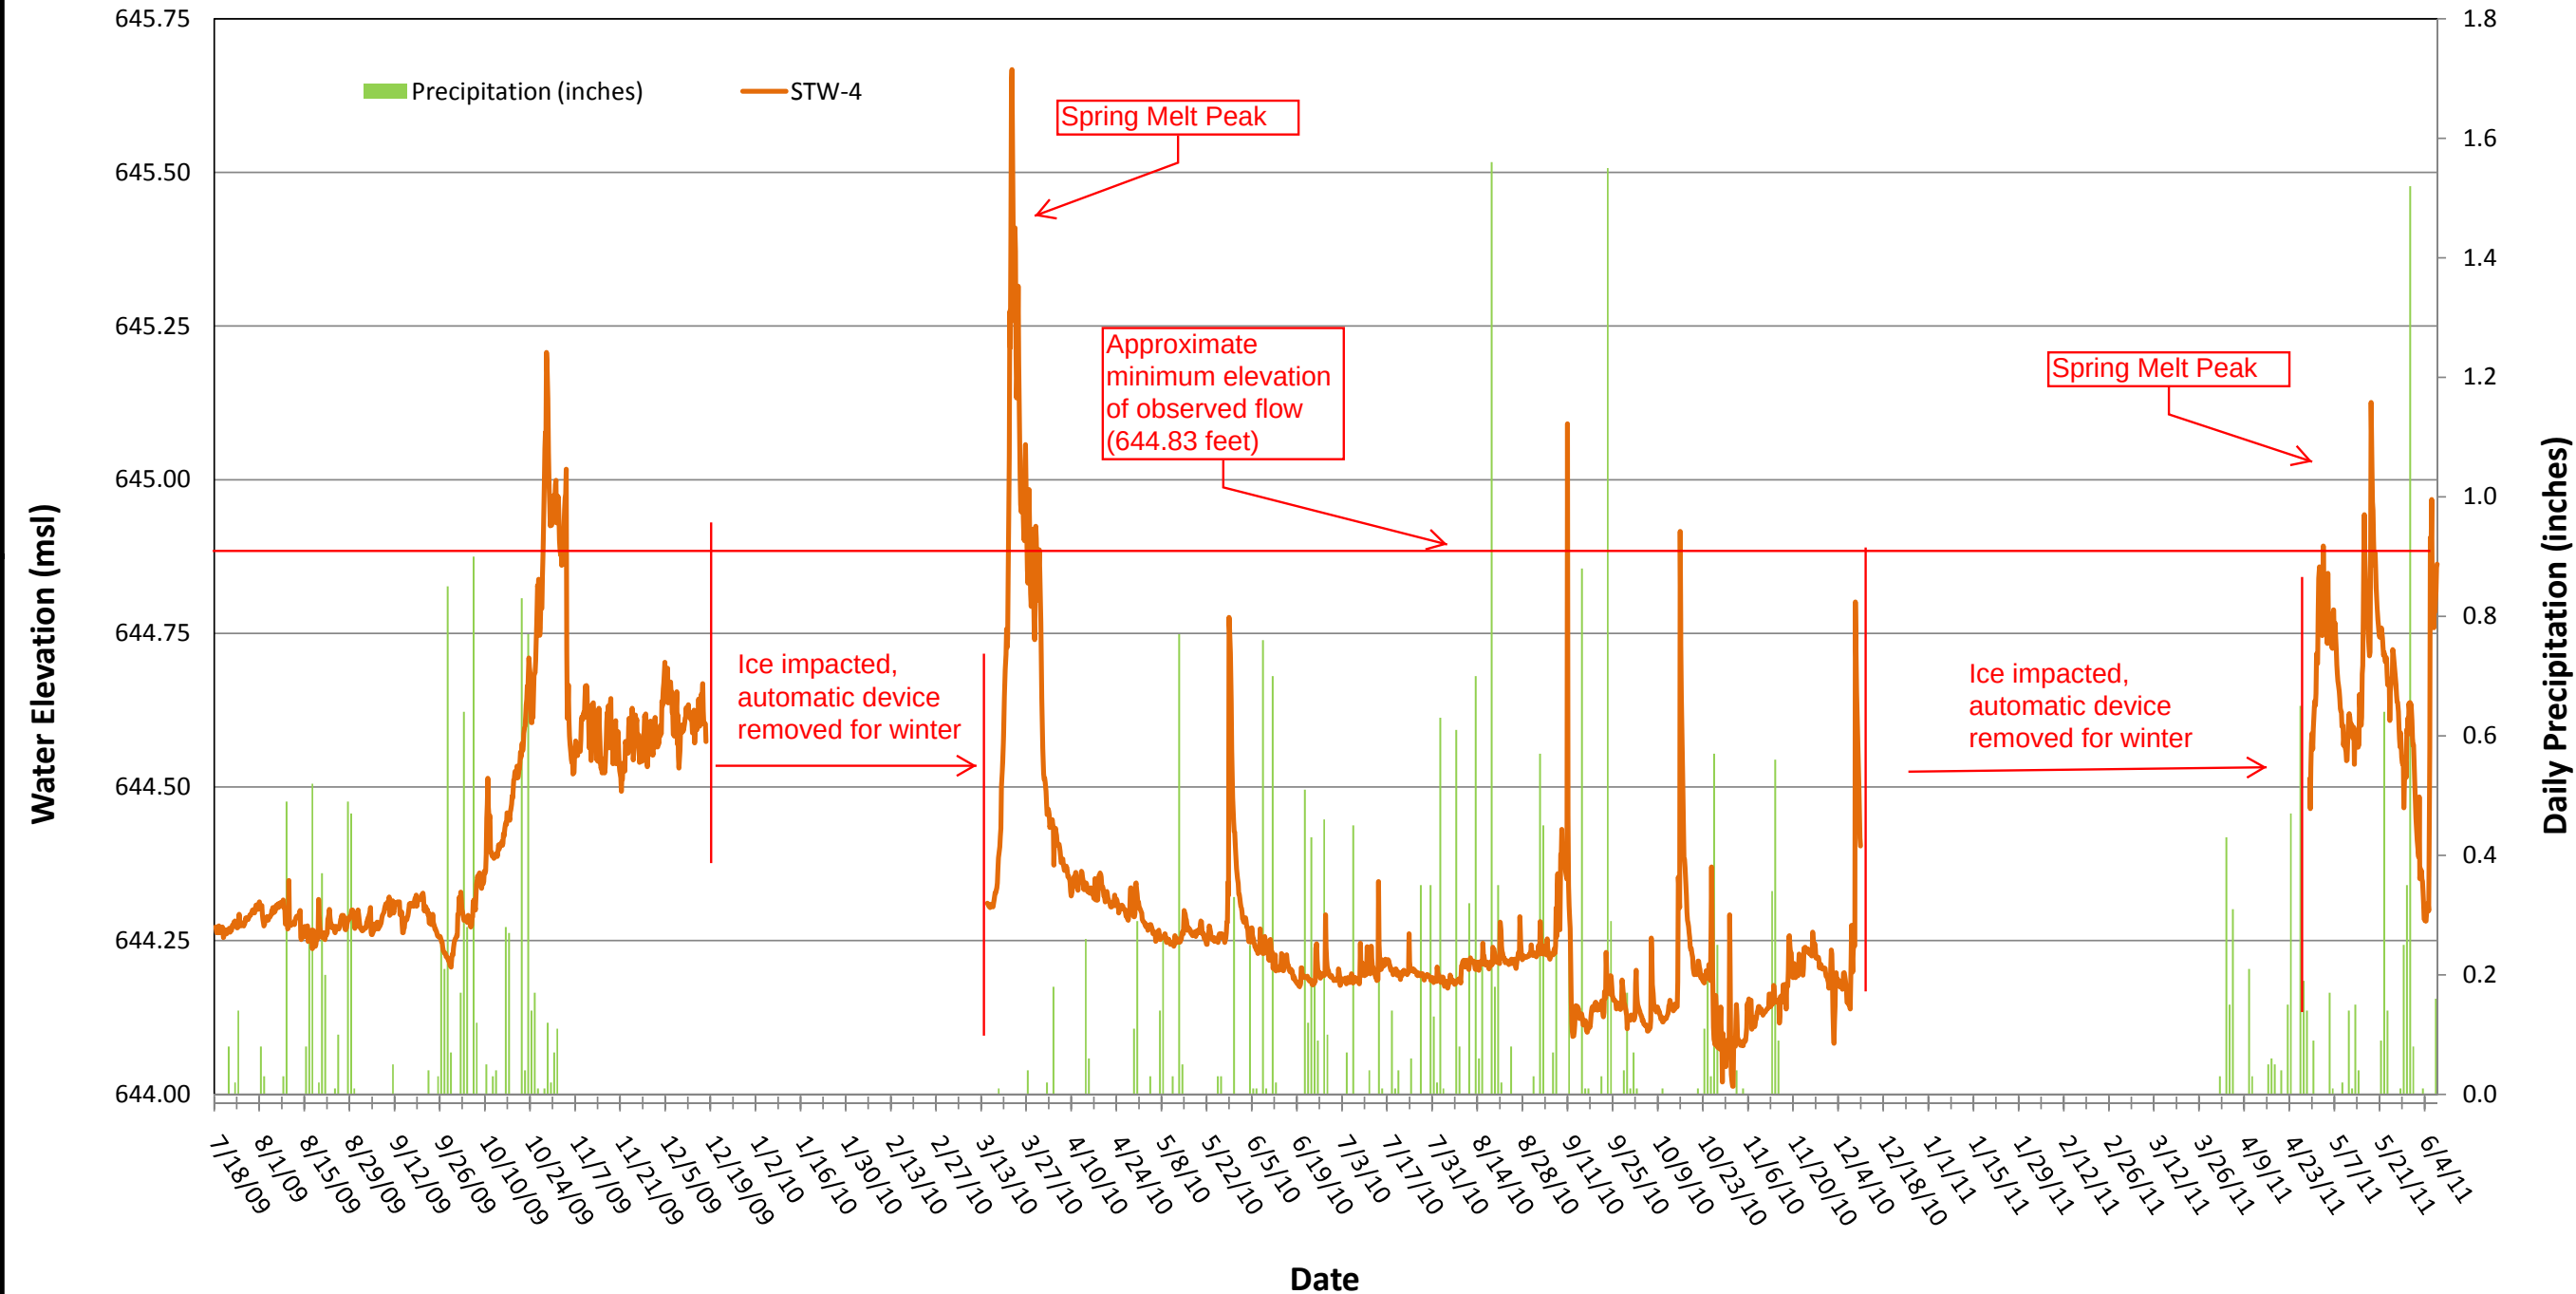

HYDROGRAPH FOR STILLING WELL STW-4
ORVANA RESOURCES US CORP.
COPPERWOOD PROJECT
GOGEBIC COUNTY, MICHIGAN

Drawn: JWW 7/29/2011

Approved: ARB 7/29/2011

Scale: AS SHOWN

PROJECT NUMBER 60179066

FIGURE NUMBER 202.2.5-3D