


Water Elevation vs. Measured Flow STW-3/SW-P

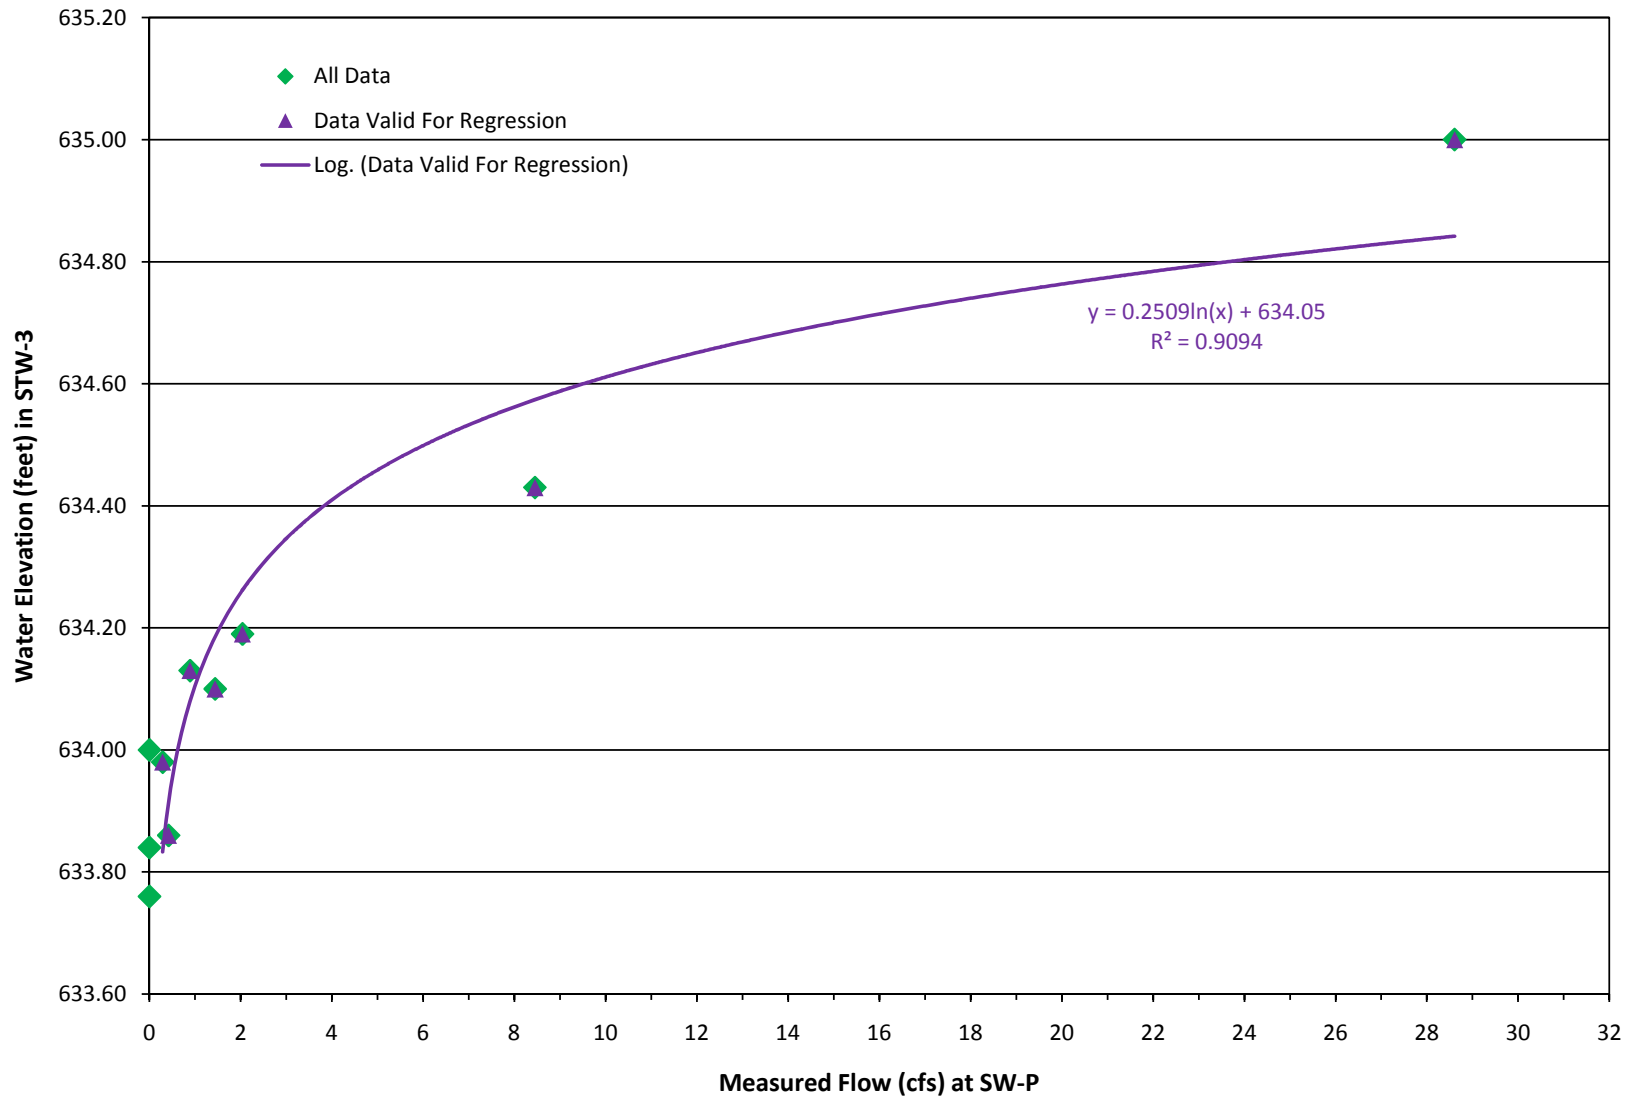

STAGE vs. FLOW GRAPH FOR STILLING WELL STW-3
ORVANA RESOURCES US CORP.
COPPERWOOD PROJECT
GOGEBIC COUNTY, MICHIGAN

Drawn: ARB 7/28/2011

Approved: ARB 7/28/2011

Scale: AS SHOWN

PROJECT NUMBER 60179066

FIGURE NUMBER 202.2.5-4C