

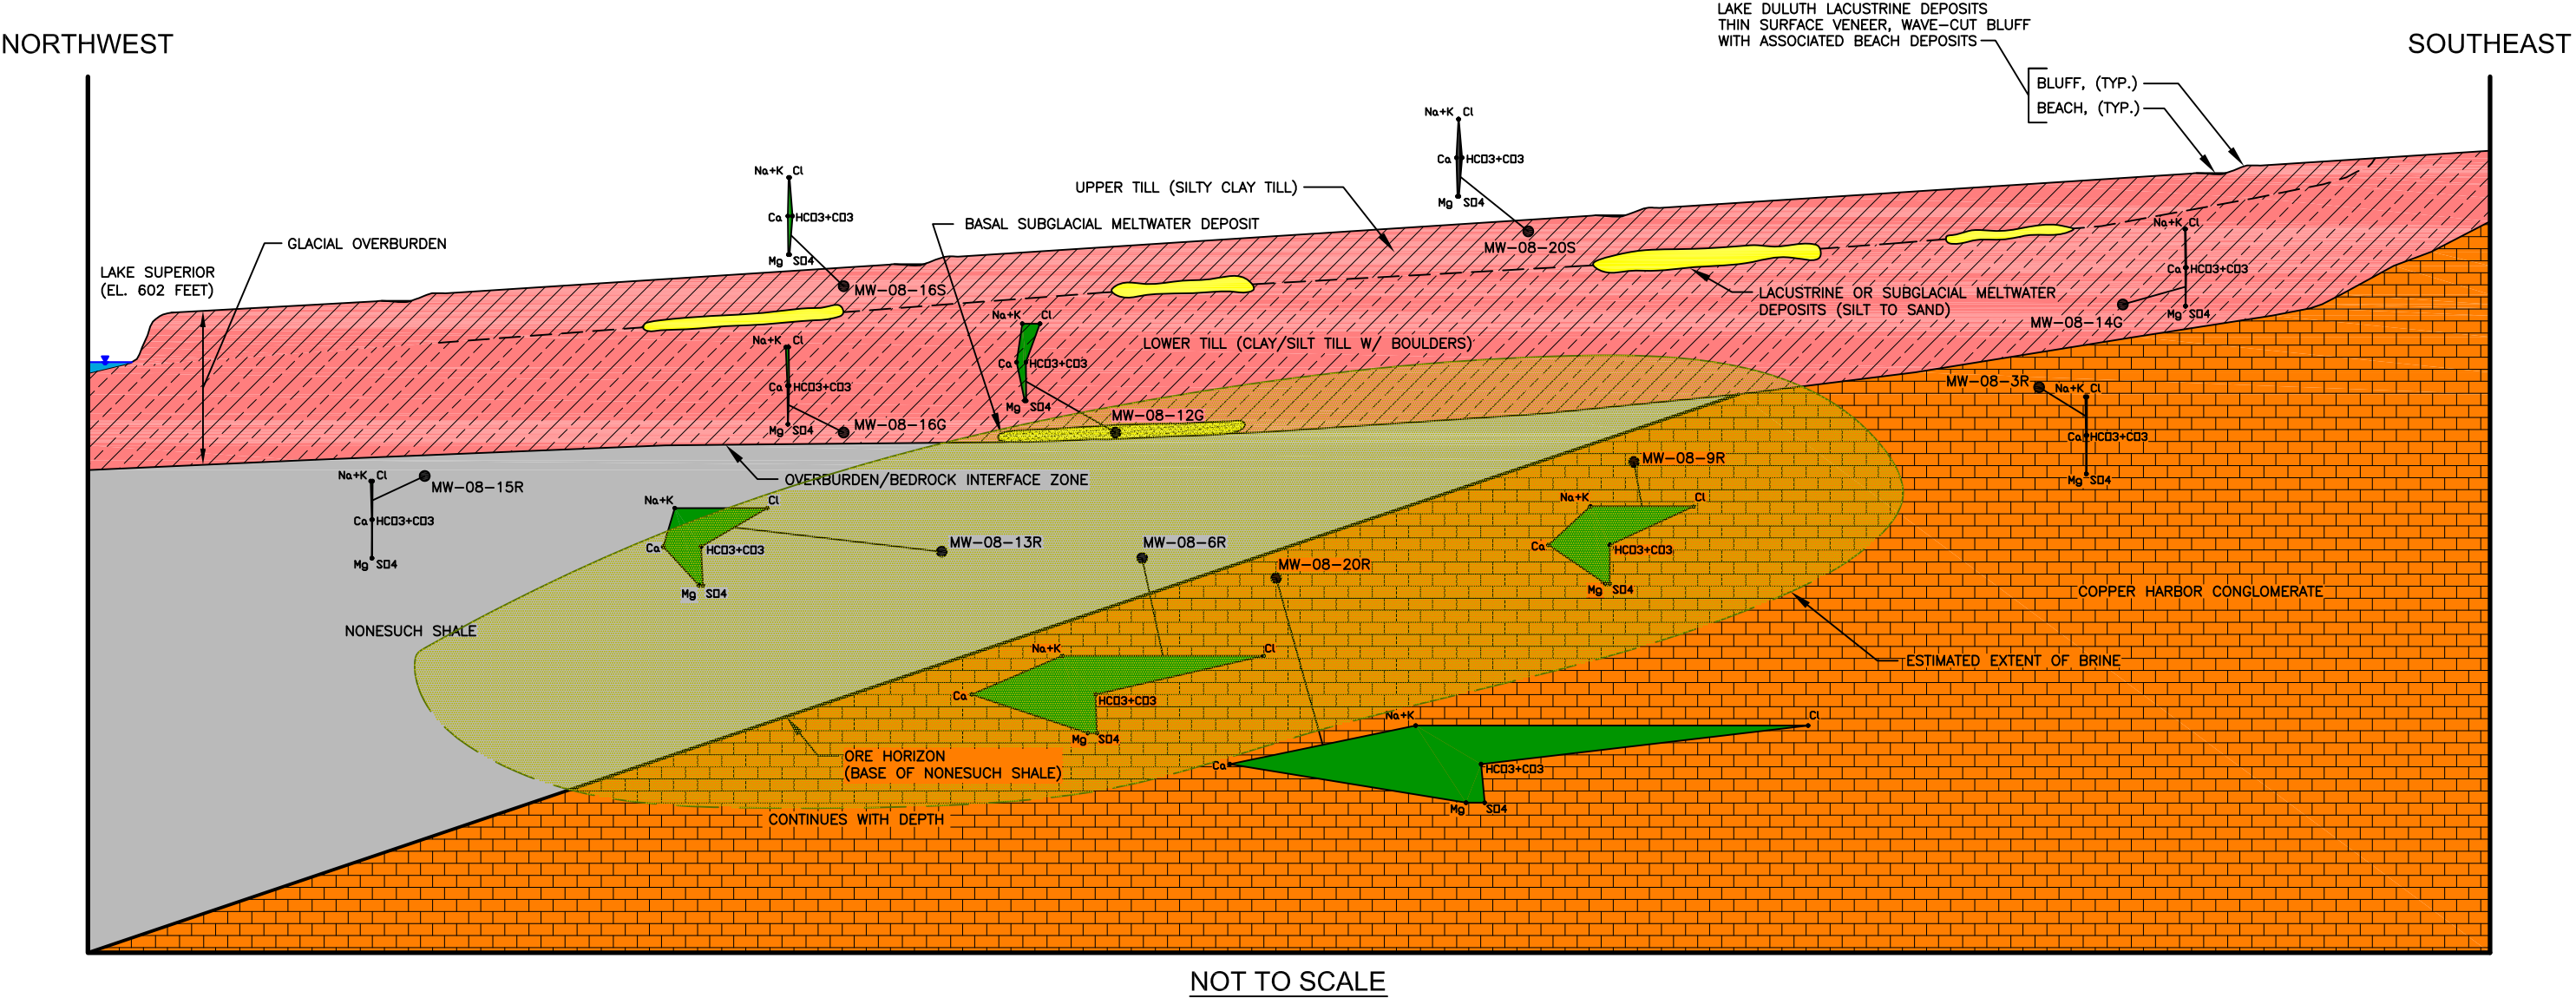


X:\projects\60179066-Copperwood\CAD\Cross_Sections\with_Hydrostratigraphic_Units_and_Brine.dwg; 8/18/2011 10:57:25 AM; PARKINSON, ANTHONY; STS.stb

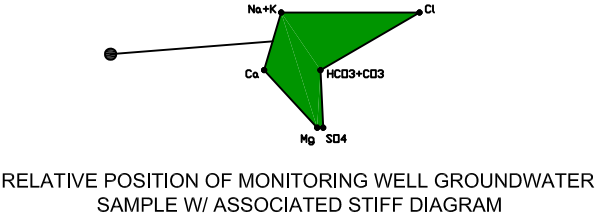

STIFF DIAGRAM KEY

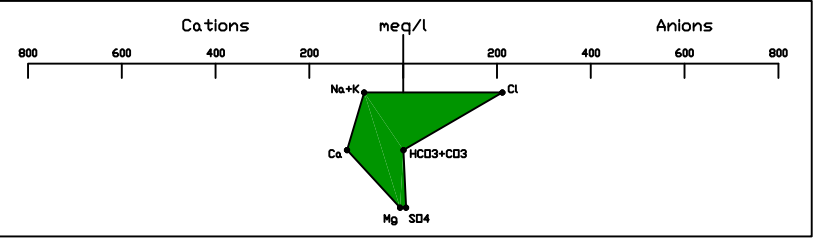

AECOM

401 South Washington Square, Suite 103 • Lansing, MI 48933 • 1 (517) 913-5800

DRAWN BY: A. PARKINSON DATE: JULY 21, 2011

CHECKED BY: A. BLASKE APPROVED BY: A. BLASKE

FIGURE 202.2.7-10
SCHEMATIC CROSS SECTION
WITH HYDROSTRATIGRAPHIC UNITS
AND GENERALIZED DISTRIBUTION
OF GROUNDWATER BRINE

COPPERWOOD PROJECT
ORVANA RESOURCES U.S. CORP.
GOGEBIC COUNTY, MICHIGAN

PROJECT NUMBER 60179066 SCALE: N.T.S.