


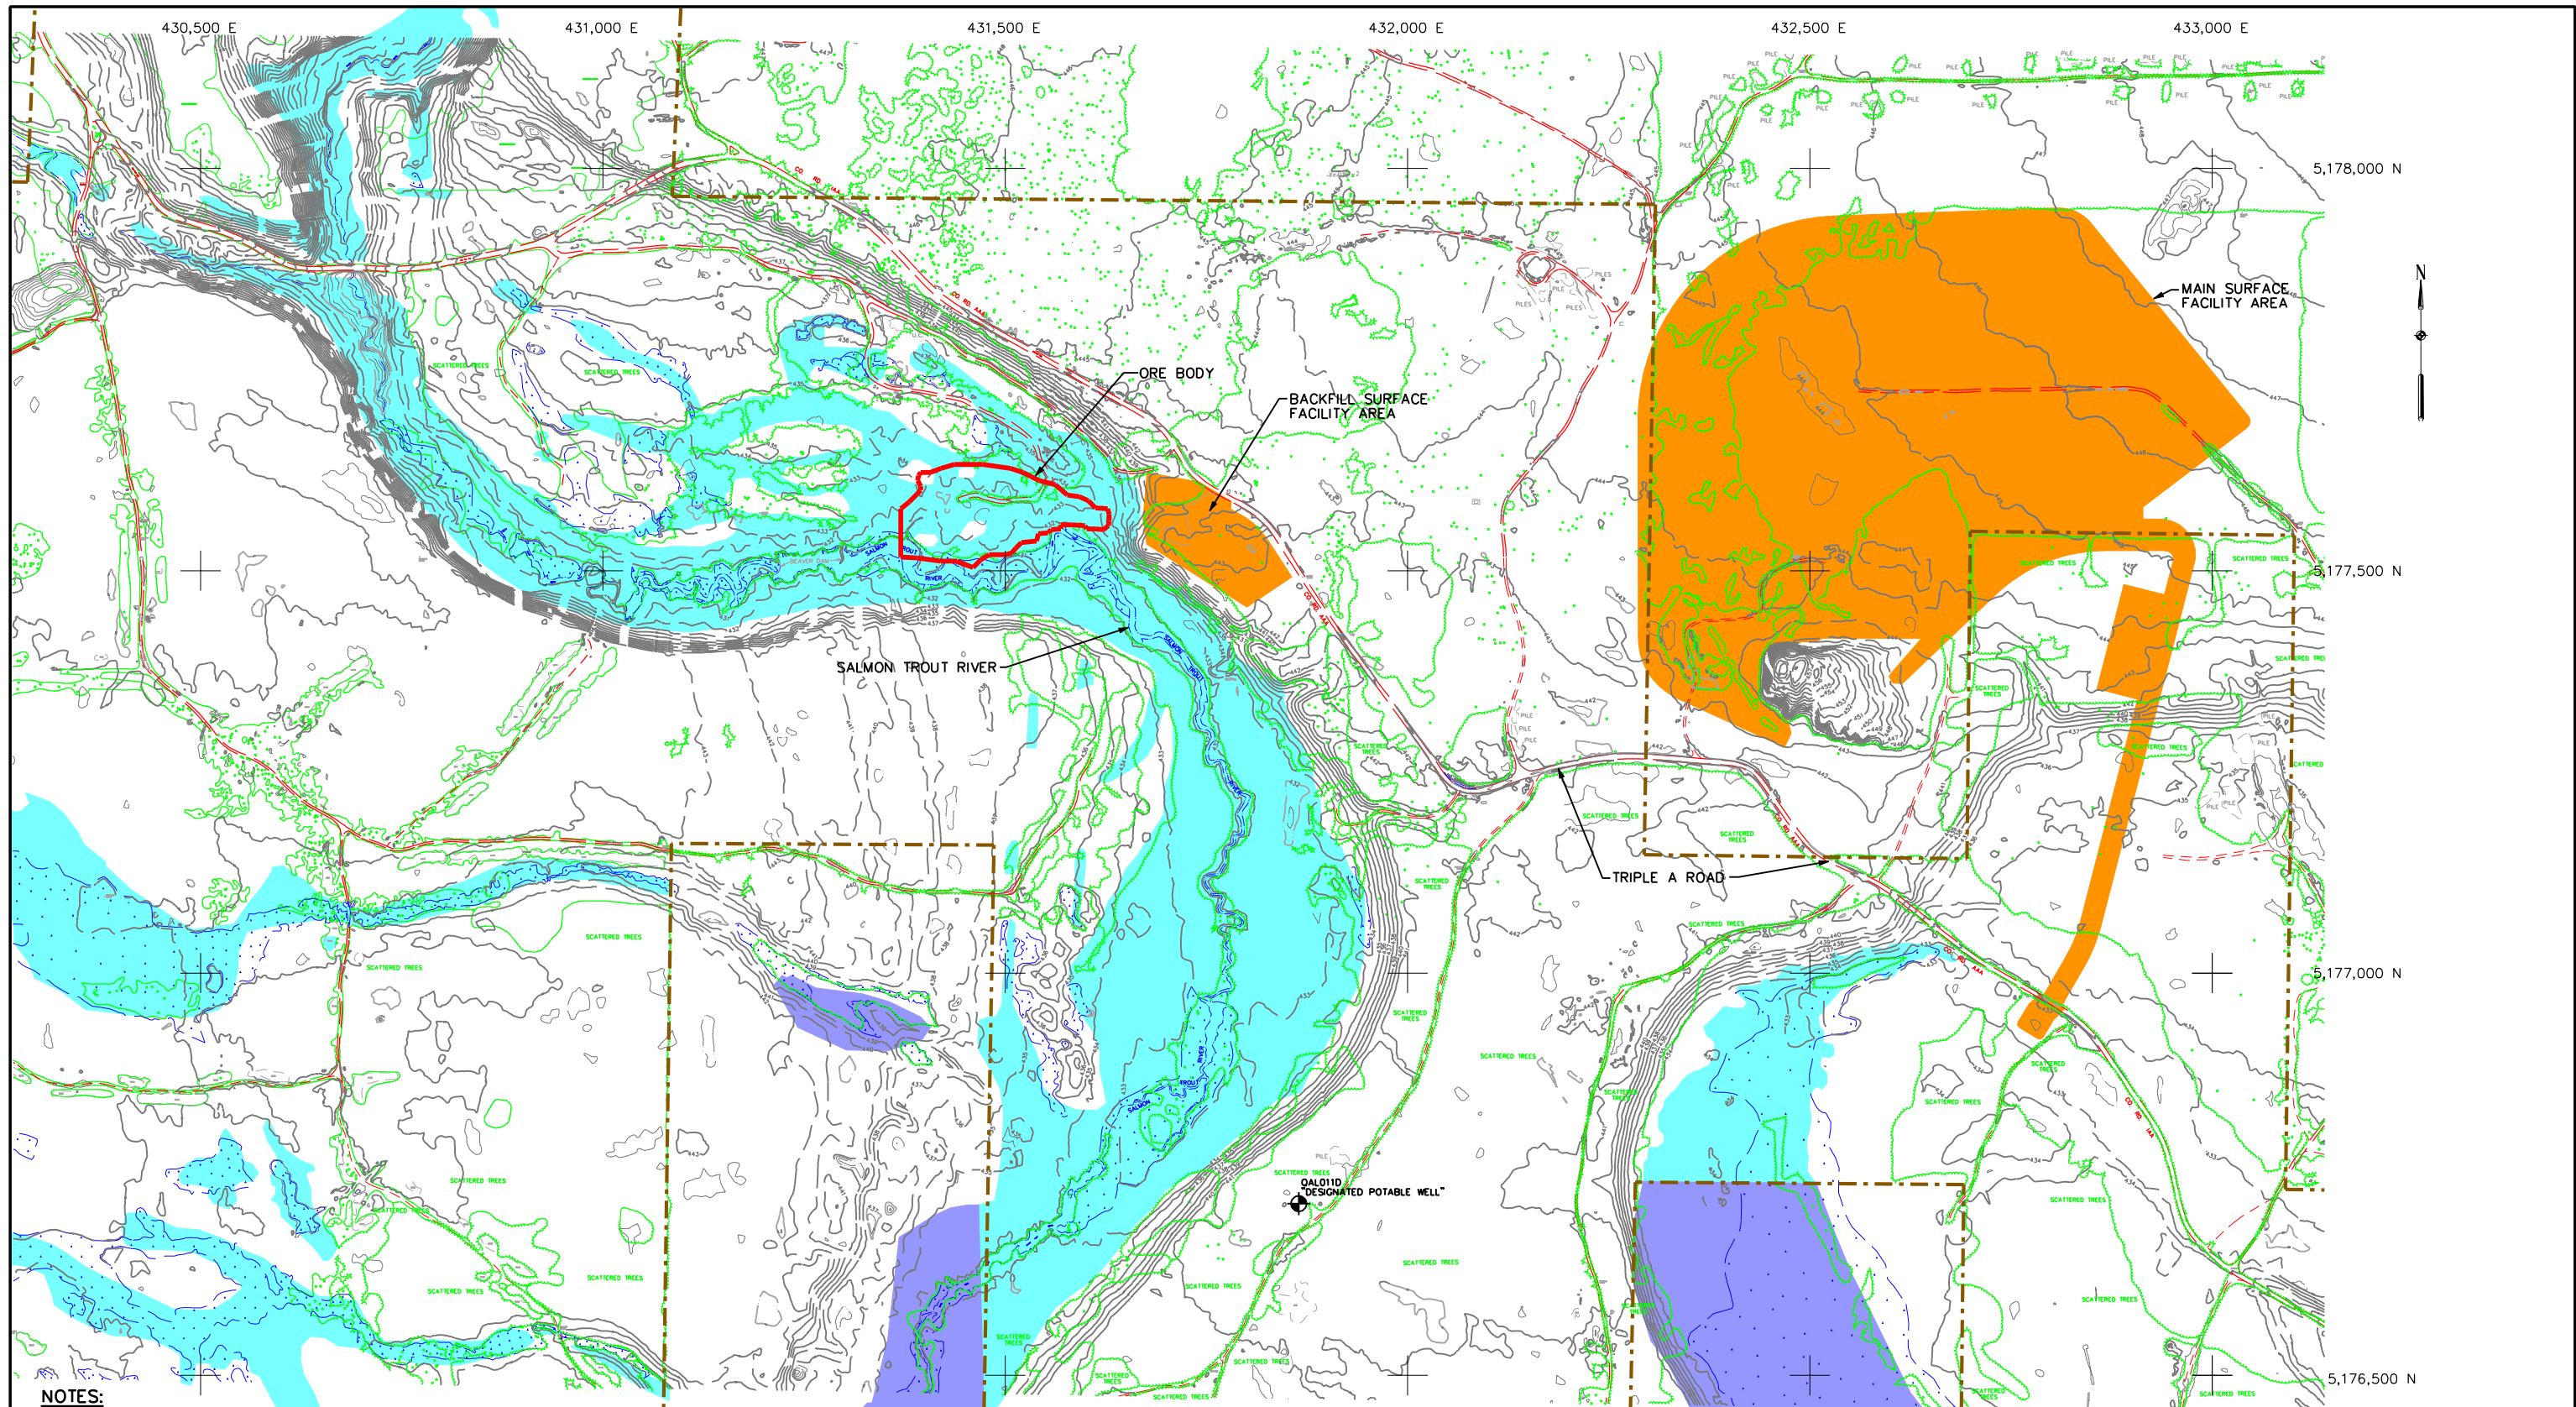

- NOTES:**
1. TOPOGRAPHIC AND PLANIMETRIC DATA SUPPLIED BY AERO-METRIC ENGINEERING, SHEBOYGAN, WISCONSIN. DATE OF PHOTOGRAPHY: JUNE 2, 2004.
 2. MINE PLAN DATA ADAPTED FROM MCINTOSH ENGINEERING, INC., TEMPE, ARIZONA.
 3. SURFACE PROPERTY BOUNDARY AS OF NOVEMBER 18, 2004 SUPPLIED BY KENNECOTT VIA GOLDER & ASSOCIATES INC., AUGUST, 2005.
 4. CONTOUR INTERVAL BASED ON NORTH AMERICAN VERTICAL DATUM OF 1988. HORIZONTAL DATUM BASED ON NAD 83/94. HORIZONTAL COORDINATES BASED ON UTM ZONE 16.
 5. ORE BODY, WETLAND BOUNDARY (WETLAND AND COASTAL RESOURCES) SUPPLIED BY GOLDER & ASSOCIATES, INC. AUGUST, 2005.
 6. SITE LOCATION: PROJECT SITE WITHIN SECTIONS 11 & 12, T50N, R29W, TOWN OF MICHIGAMME, MARQUETTE COUNTY, MICHIGAN.

- LEGEND**
- EXISTING ELEV. CONTOUR IN METERS MSL
 - UNPAVED ROAD
 - TREE
 - TREE LINE
 - WCR MAPPED WETLAND BOUNDARY PROVIDED BY GOLDER & ASSOCIATES, INC. AUGUST, 2005.
 - ORE BODY
 - DESIGNATED POTABLE WELL NUMBER AND LOCATION
 - PLANIMETRIC WETLAND NOTATION
 - KENNECOTT PROPERTY BOUNDARY
 - TOTAL MAIN AND BACKFILL SURFACE FACILITY AREA (DISTURBED AREA 88 ACRES)
 - WETLANDS ADAPTED FROM US FISH AND WILDLIFE SERVICE WETLANDS INVENTORY MAP

Foth & Van Dyke			
REVISED	DATE	BY	DESCRIPTION
CHECKED BY:		JOSI	DATE: FEB. '06
APPROVED BY:		SVDI	DATE: FEB. '06
APPROVED BY:			DATE:



FIGURE 4-1
EXISTING SITE CONDITIONS

Scale: 0 100M 200M

Date: FEBRUARY, 2006

Prepared By: Foth & Van Dyke By: JOW 04W018