


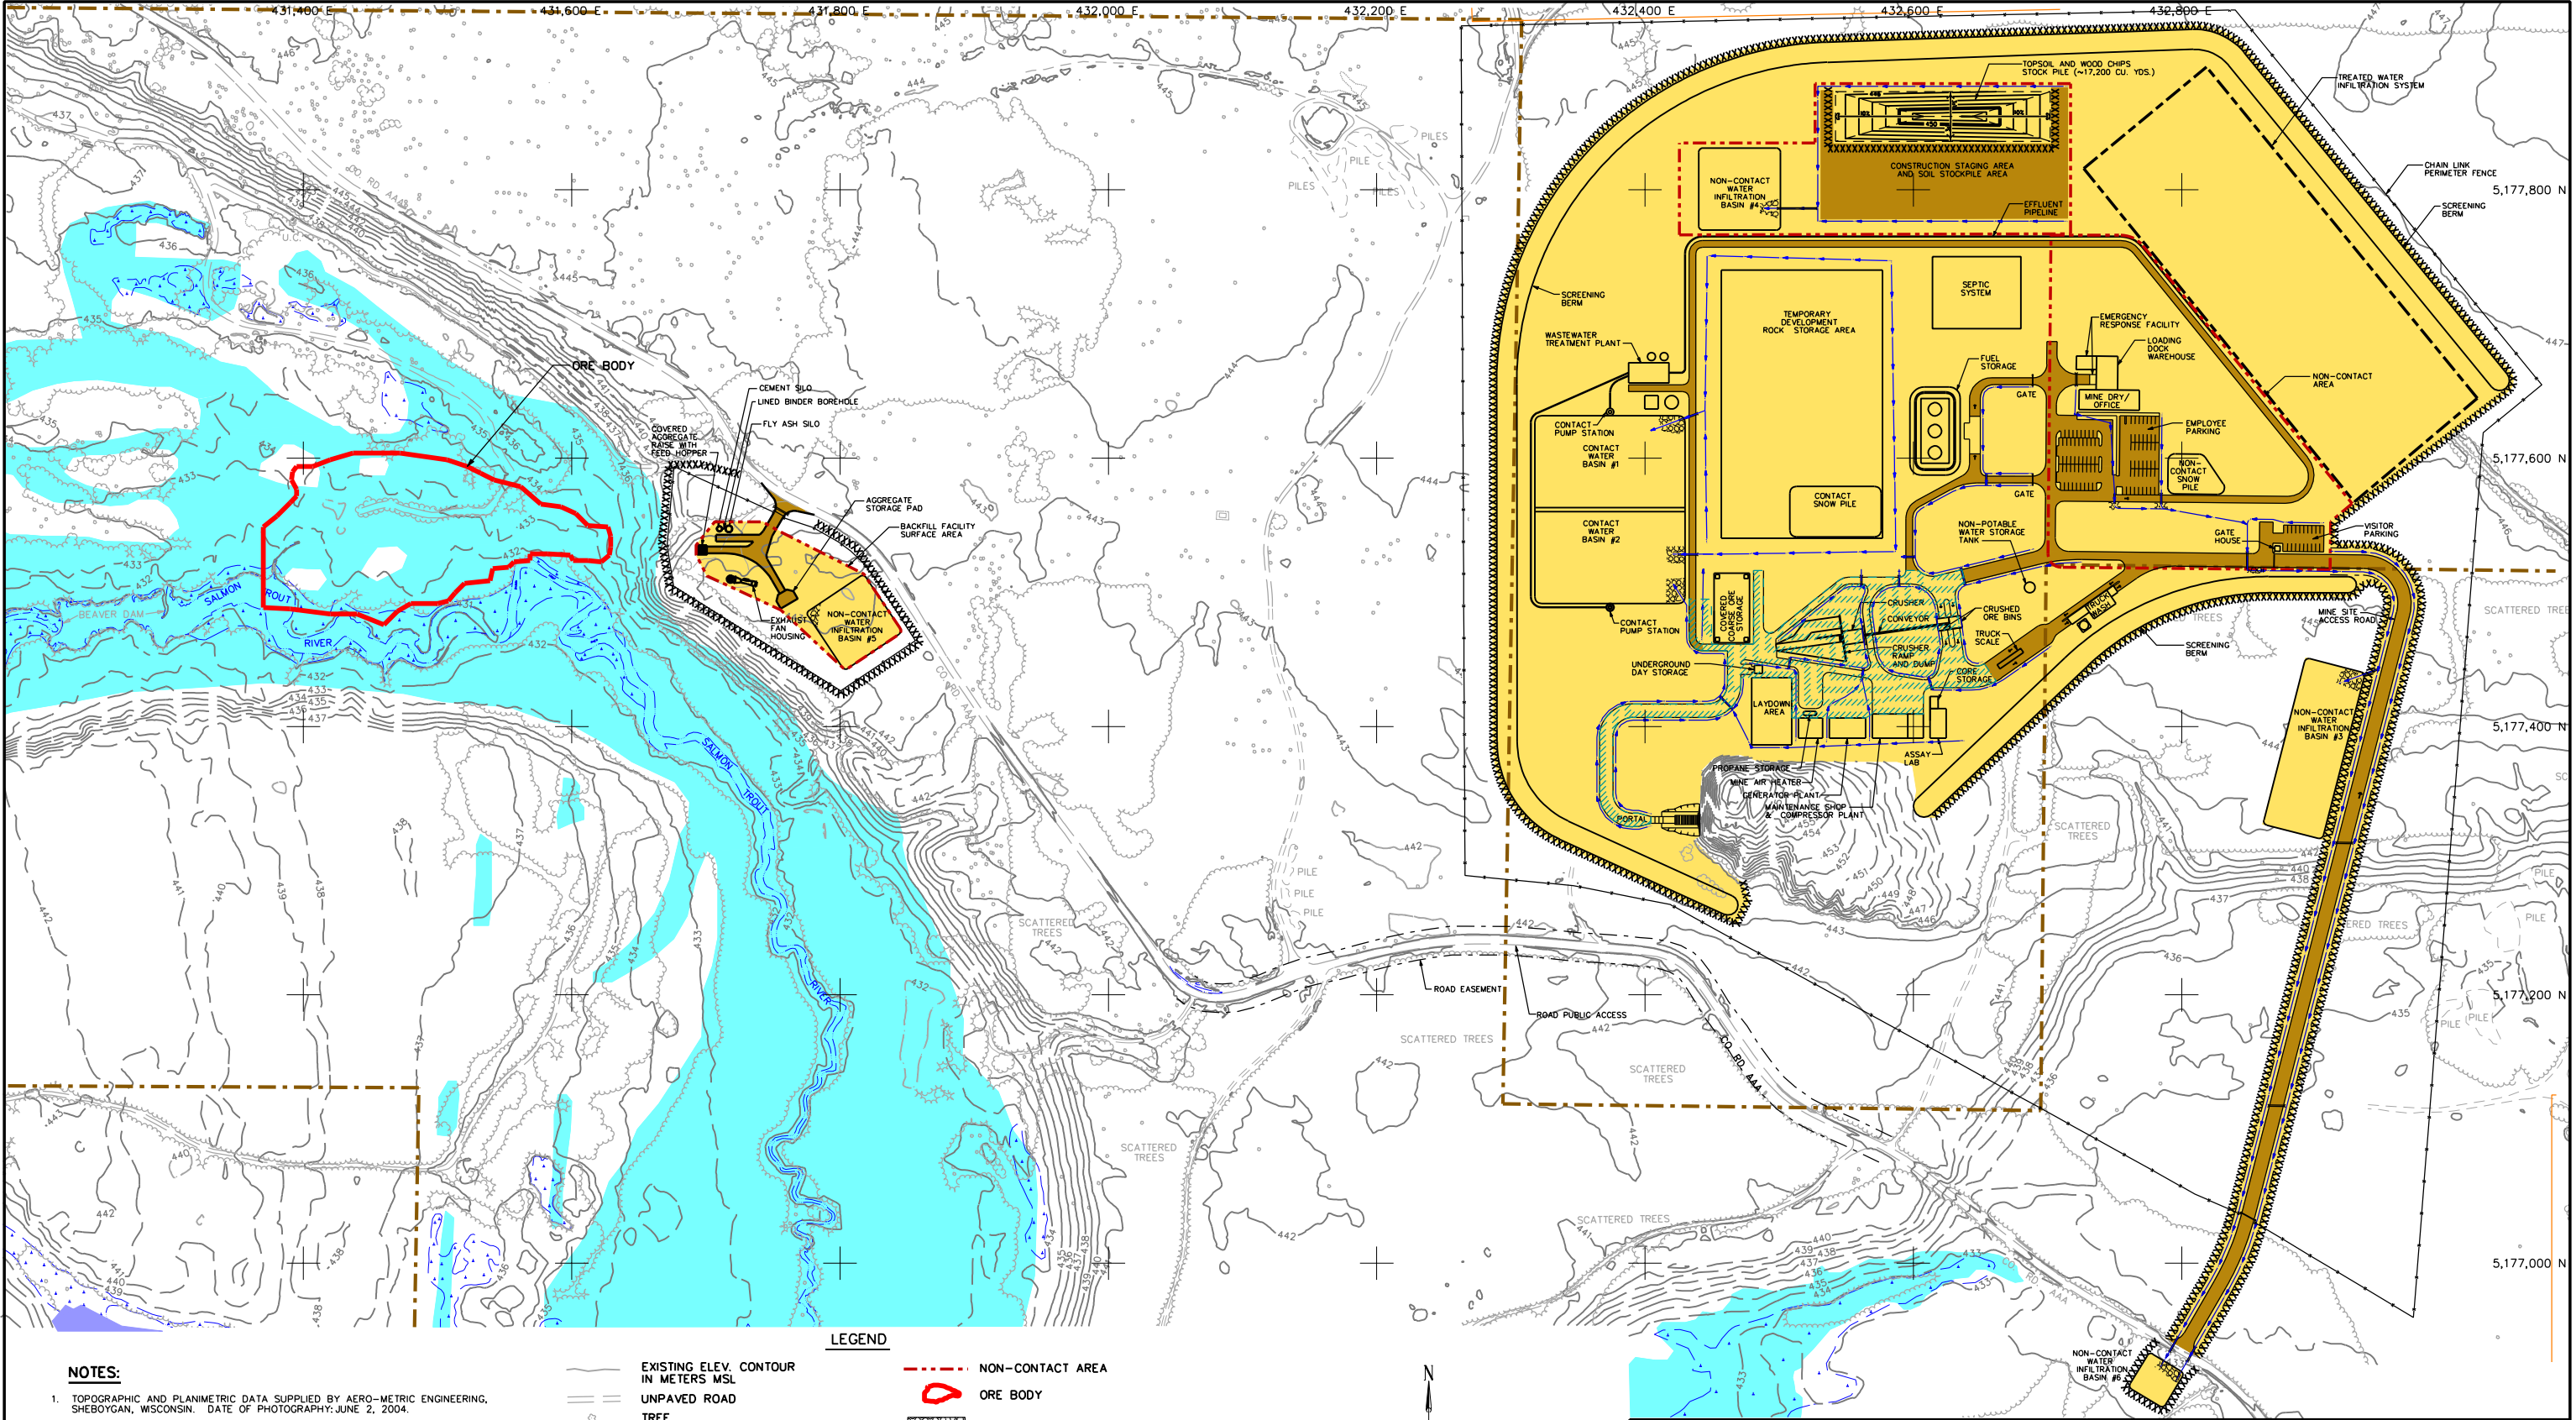

NOTES:

1. TOPOGRAPHIC AND PLANIMETRIC DATA SUPPLIED BY AERO-METRIC ENGINEERING, SHEBOYGAN, WISCONSIN. DATE OF PHOTOGRAPHY: JUNE 2, 2004.
2. MINE PLAN DATA AREA ADAPTED FROM MCINTOSH ENGINEERING, INC., TEMPE, ARIZONA.
3. SURFACE PROPERTY BOUNDARY AS OF NOVEMBER 18, 2004 SUPPLIED BY KENNECOTT VIA GOLDER & ASSOCIATES INC., AUGUST, 2005.
4. CONTOUR INTERVAL BASED ON NORTH AMERICAN VERTICAL DATUM OF 1988. HORIZONTAL DATUM BASED ON NAD 83/94. HORIZONTAL COORDINATES BASED ON UTM ZONE 16.
5. ORE BODY, WETLAND BOUNDARY (WETLAND AND COASTAL RESOURCES) SUPPLIED BY GOLDER & ASSOCIATES, INC. AUGUST, 2005.
6. CLEARED, GRUBBED AND STRIPPED AREA TO BE SEEDS AS SOON AS PRACTICAL DURING CONSTRUCTION.
7. SITE LOCATION: PROJECT SITE WITHIN SECTIONS 11 & 12, T50N, R29W, TOWN OF MICHIGAMME, MARQUETTE COUNTY, MICHIGAN.

LEGEND

- EXISTING ELEV. CONTOUR IN METERS MSL
- UNPAVED ROAD
- TREE
- TREE LINE
- WCR MAPPED WETLAND BOUNDARY PROVIDED BY GOLDER & ASSOCIATES, INC. APRIL 7, 2005.
- KENNECOTT PROPERTY BOUNDARY
- ROAD EASEMENT PROVIDED BY MCINTOSH ENGINEERING, INC., AUGUST, 2005
- TREATED WATER INFILTRATION SYSTEM
- PLANIMETRIC WETLAND NOTATION
- PERIMETER FENCE
- NON-CONTACT AREA
- ORE BODY
- EROSION MAT
- SILT FENCE
- DRAINAGE DITCH AND FLOW DIRECTION
- GRAVEL AREAS DURING CONSTRUCTION
- AREA CLEARED, GRUBBED AND STRIPPED OF TOPSOIL (INCLUDES GRAVEL AREA) SEE NOTE 6
- BITUMINOUS LINED OPERATIONS AREA
- WETLANDS ADAPTED FROM US FISH AND WILDLIFE WETLAND INVENTORY MAP



Foth & Van Dyke

REVISED	DATE	BY	DESCRIPTION
CHECKED BY:		JOSI	DATE: FEB. '06
APPROVED BY:		SVDI	DATE: FEB. '06
APPROVED BY:			DATE:



Kennecott
Eagle Minerals

FIGURE 4-14
SITE EROSION CONTROL PLANS
CONSTRUCTION PHASE

Scale: 0 60M 120M Date: FEBRUARY, 2006
Prepared By: Foth & Van Dyke By: GJB 04W018