


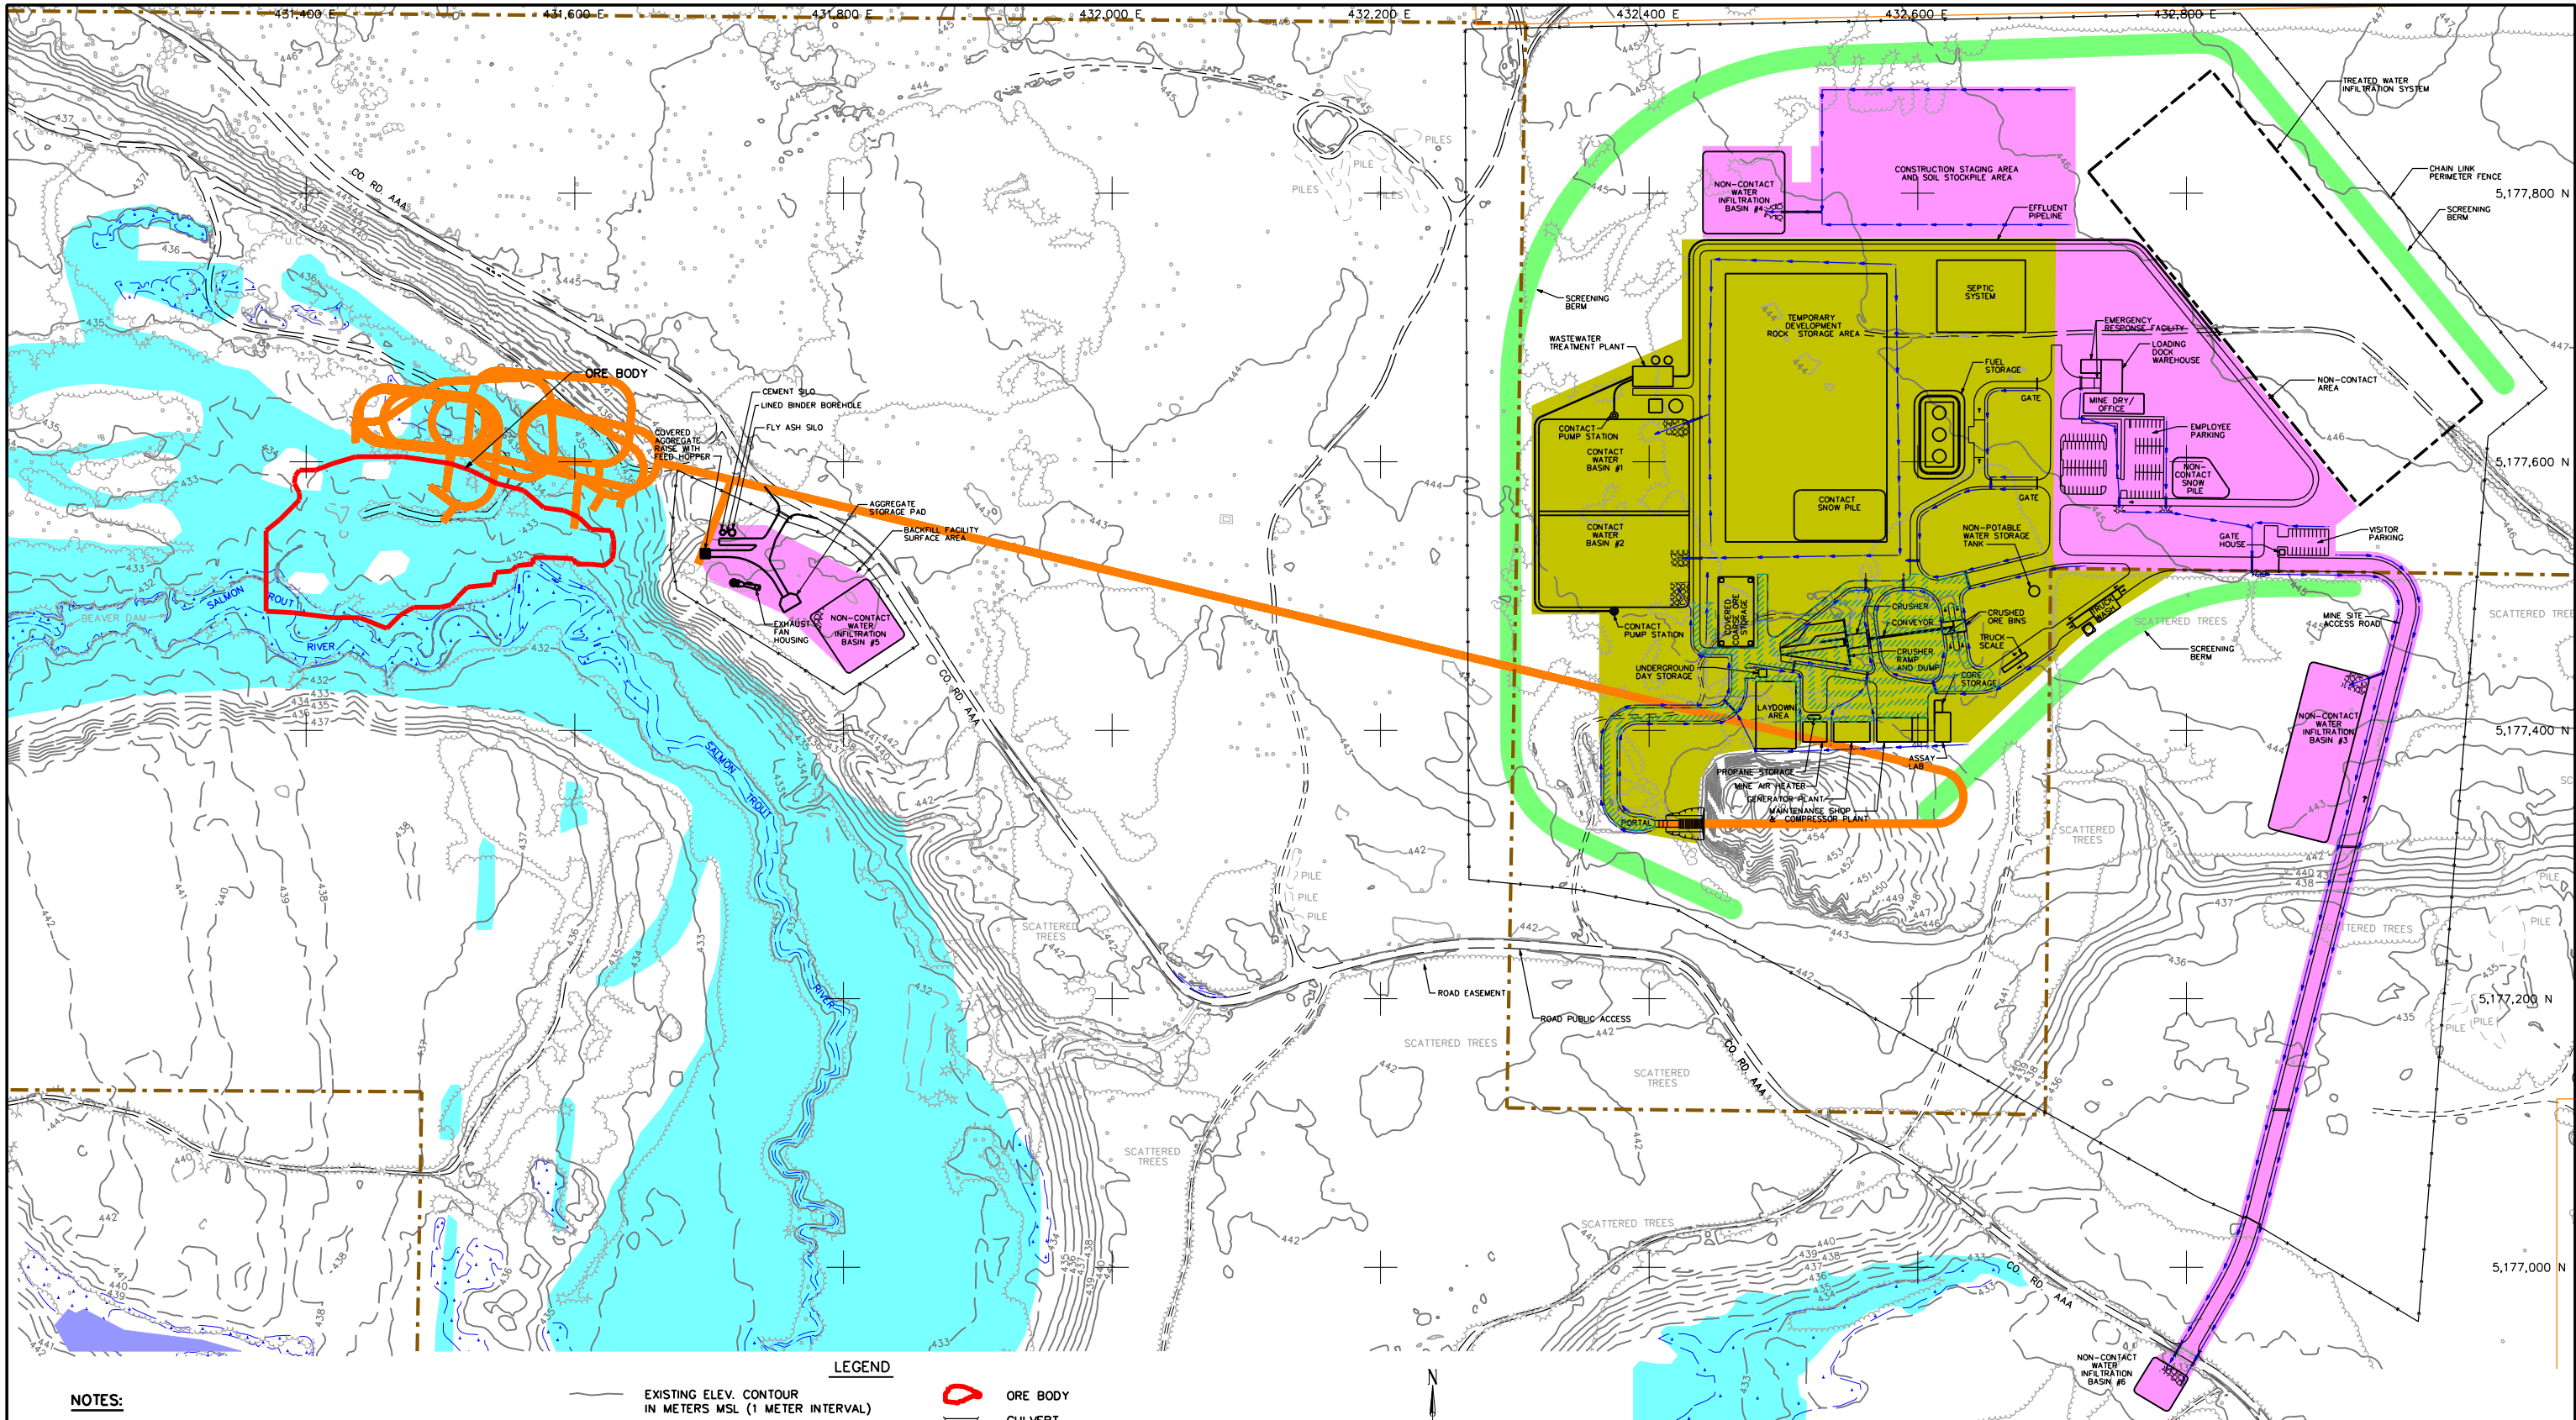

NOTES:

1. TOPOGRAPHIC AND PLANIMETRIC DATA SUPPLIED BY AERO-METRIC ENGINEERING, SHEBOYGAN, WISCONSIN. DATE OF PHOTOGRAPHY: JUNE 2, 2004.
2. MINE PLAN DATA AREA ADAPTED FROM MCINTOSH ENGINEERING, INC., TEMPE, ARIZONA.
3. SURFACE PROPERTY BOUNDARY AS OF NOVEMBER 18, 2004 SUPPLIED BY KENNECOTT VIA GOLDER & ASSOCIATES INC., AUGUST, 2005.
4. CONTOUR INTERVAL BASED ON NORTH AMERICAN VERTICAL DATUM OF 1988. HORIZONTAL DATUM BASED ON NAD 83/94. HORIZONTAL COORDINATES BASED ON UTM ZONE 16.
5. ORE BODY, WETLAND BOUNDARY (WETLAND AND COASTAL RESOURCES) SUPPLIED BY GOLDER & ASSOCIATES, INC. AUGUST, 2005.
6. SITE LOCATION: PROJECT SITE WITHIN SECTIONS 11 & 12, T50N, R29W, TOWN OF MICHIGAMME, MARQUETTE COUNTY, MICHIGAN.

- LEGEND
- EXISTING ELEV. CONTOUR IN METERS MSL (1 METER INTERVAL)
 - UNPAVED ROAD
 - TREE
 - TREE LINE
 - WCR MAPPED WETLAND BOUNDARY PROVIDED BY GOLDER & ASSOCIATES, INC. APRIL 7, 2005.
 - KENNECOTT PROPERTY BOUNDARY
 - TREATED WATER INFILTRATION SYSTEM
 - PLANIMETRIC WETLAND NOTATION
 - PERIMETER FENCE
 - APPROXIMATE MINE DECLINE AND ACCESS RAMP

- ORE BODY
- CULVERT
- EROSION MAT OR RIPRAP
- DRAINAGE DITCH AND FLOW DIRECTION
- EXCESS SOIL BERM (FINAL LOCATION AND SIZE BASED UPON ACTUAL EXCAVATED SOIL QUANTITIES)
- NON-CONTACT AREA
- MAIN OPERATIONS AREA
- BITUMINOUS LINED OPERATIONS AREA
- WETLANDS ADAPTED FROM US FISH AND WILDLIFE WETLAND INVENTORY MAP

Foth & Van Dyke

REVISED	DATE	BY	DESCRIPTION
CHECKED BY:		JOSI	DATE: FEB. '06
APPROVED BY:		SVDI	DATE: FEB. '06
APPROVED BY:			DATE:



Kennecott
Eagle Minerals

FIGURE 4-2
SITE DEVELOPMENT PLAN
AND TOPOGRAPHIC MAP

Scale: 0 60M 120M Date: FEBRUARY, 2006
Prepared By: Foth & Van Dyke By: GJB 04W018