


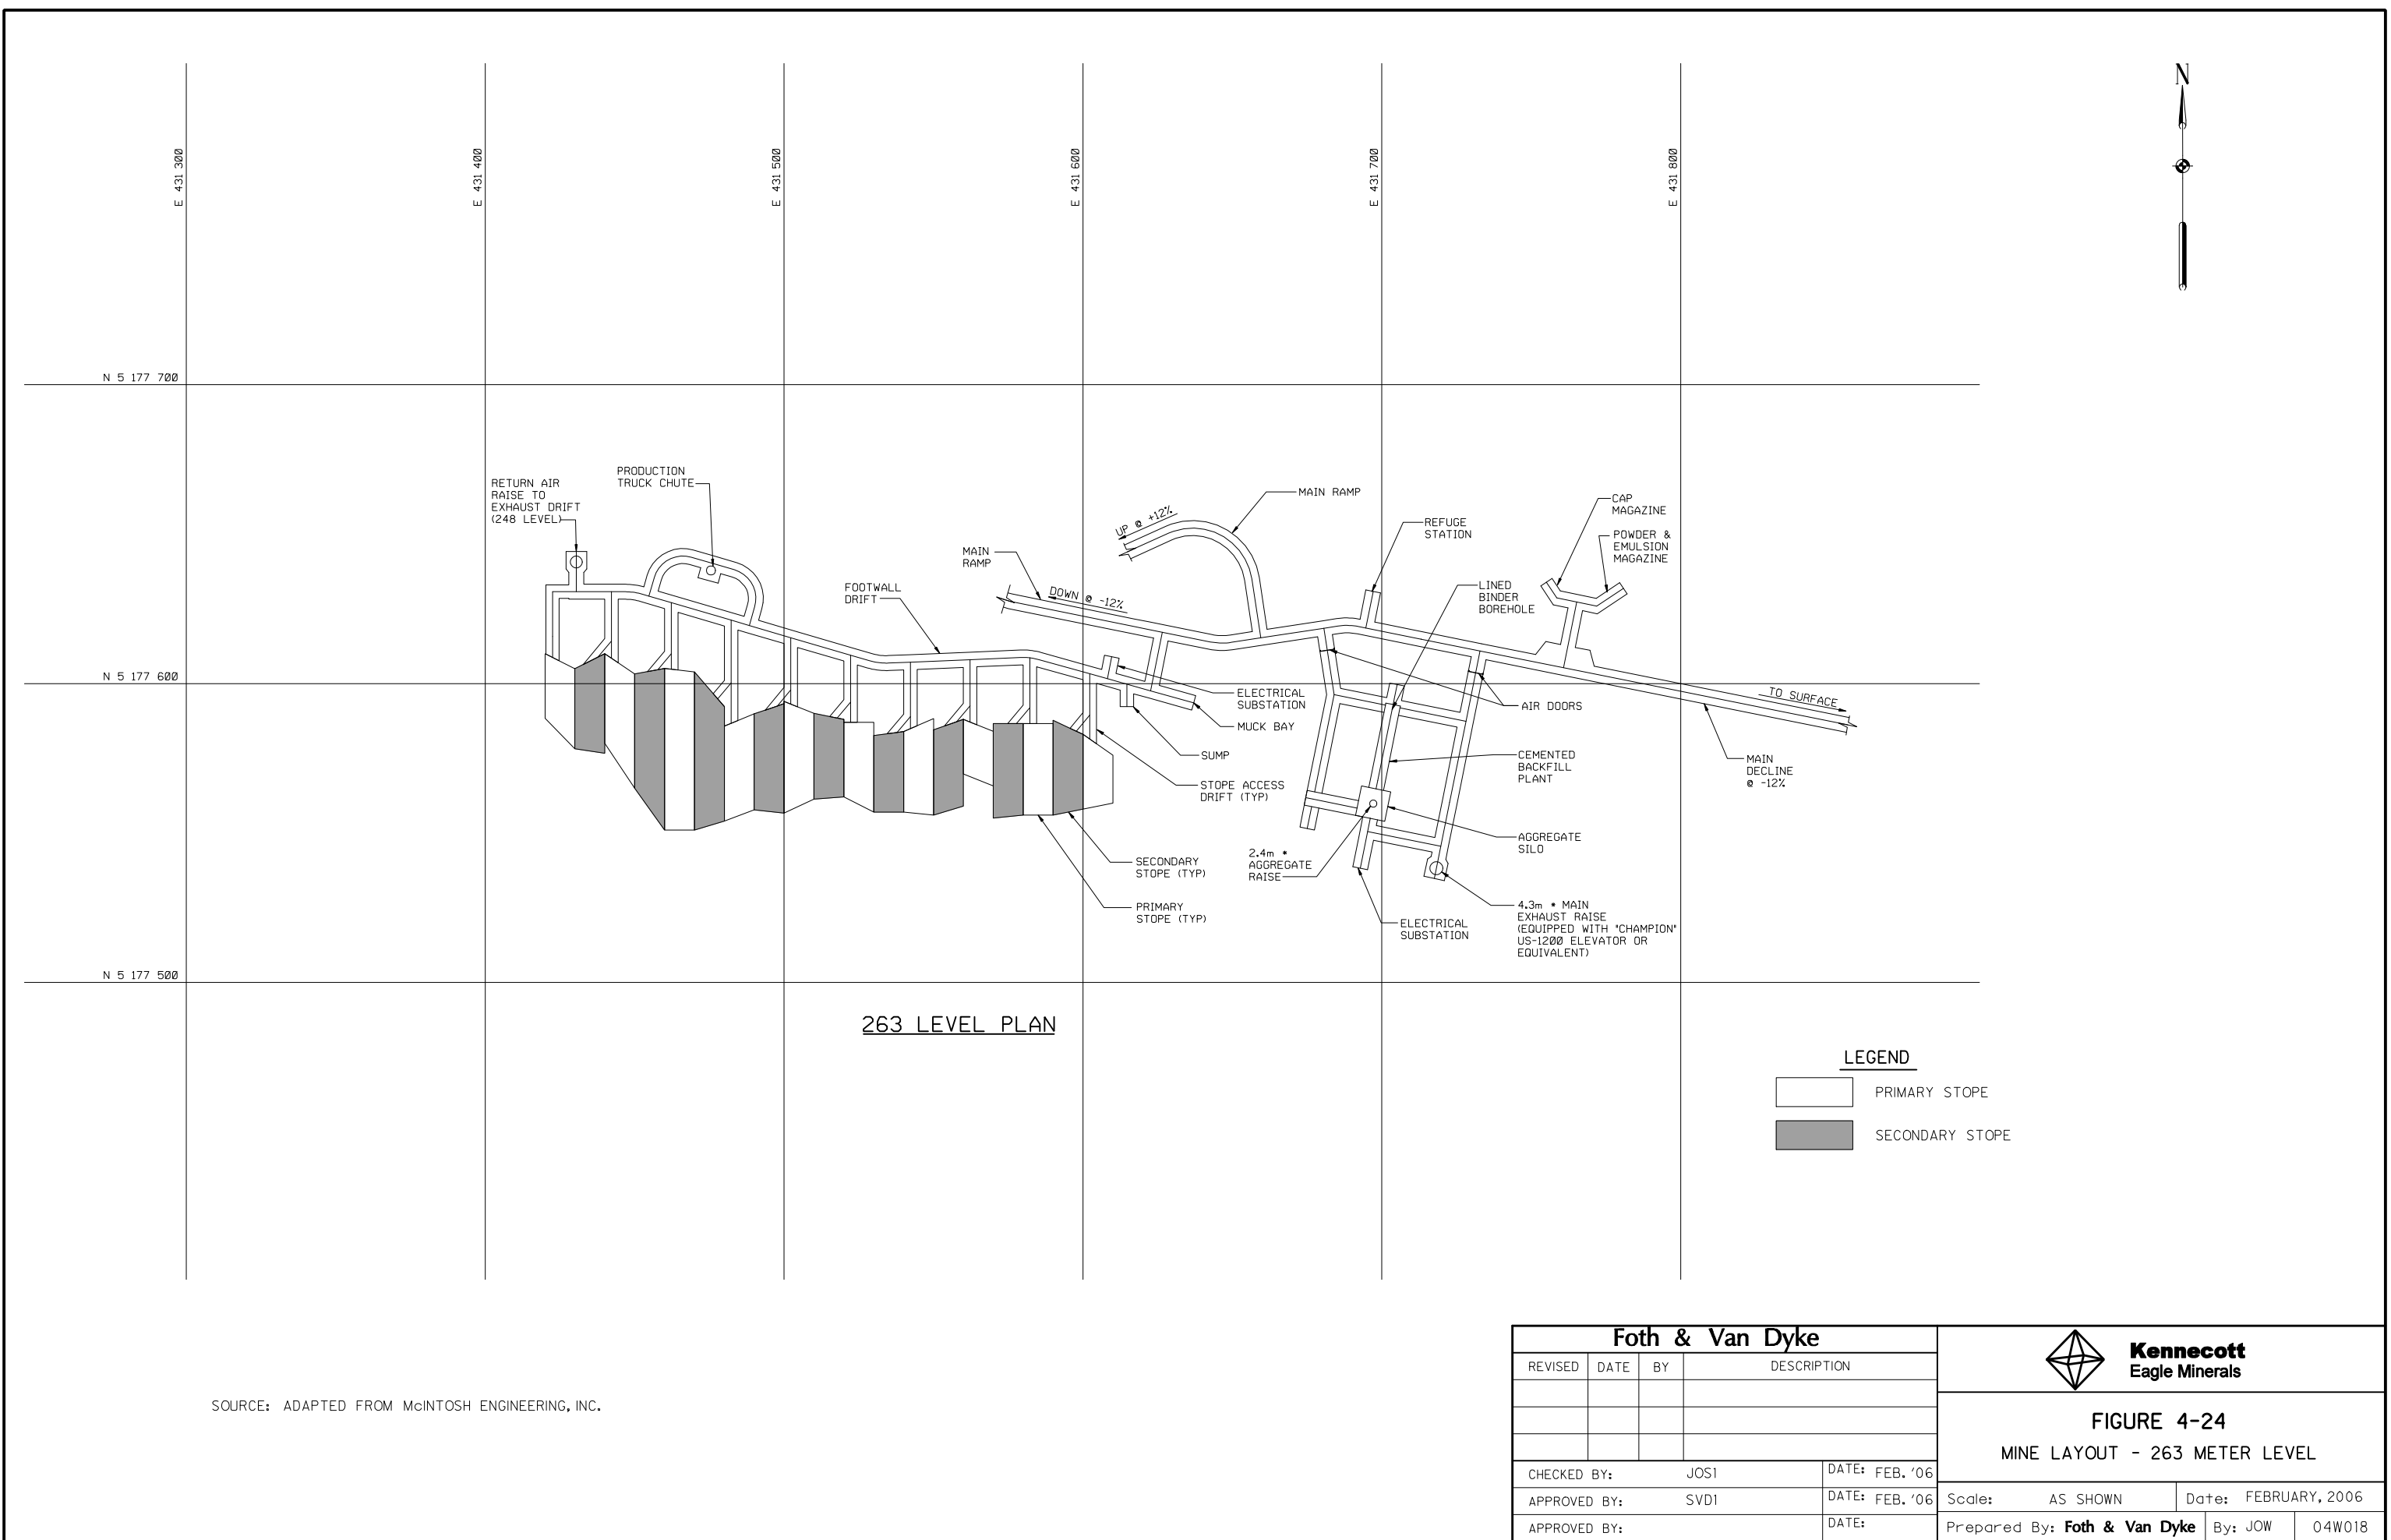

263 LEVEL PLAN

LEGEND

- PRIMARY STOPE
- SECONDARY STOPE

SOURCE: ADAPTED FROM McINTOSH ENGINEERING, INC.

Foth & Van Dyke				 Kennecott Eagle Minerals	
REVISED	DATE	BY	DESCRIPTION		
				FIGURE 4-24 MINE LAYOUT - 263 METER LEVEL	
CHECKED BY:		JOS1	DATE:	FEB, '06	Scale: AS SHOWN Date: FEBRUARY, 2006
APPROVED BY:		SVD1	DATE:	FEB, '06	
APPROVED BY:			DATE:		
Prepared By: Foth & Van Dyke				By: JOW	04W018