


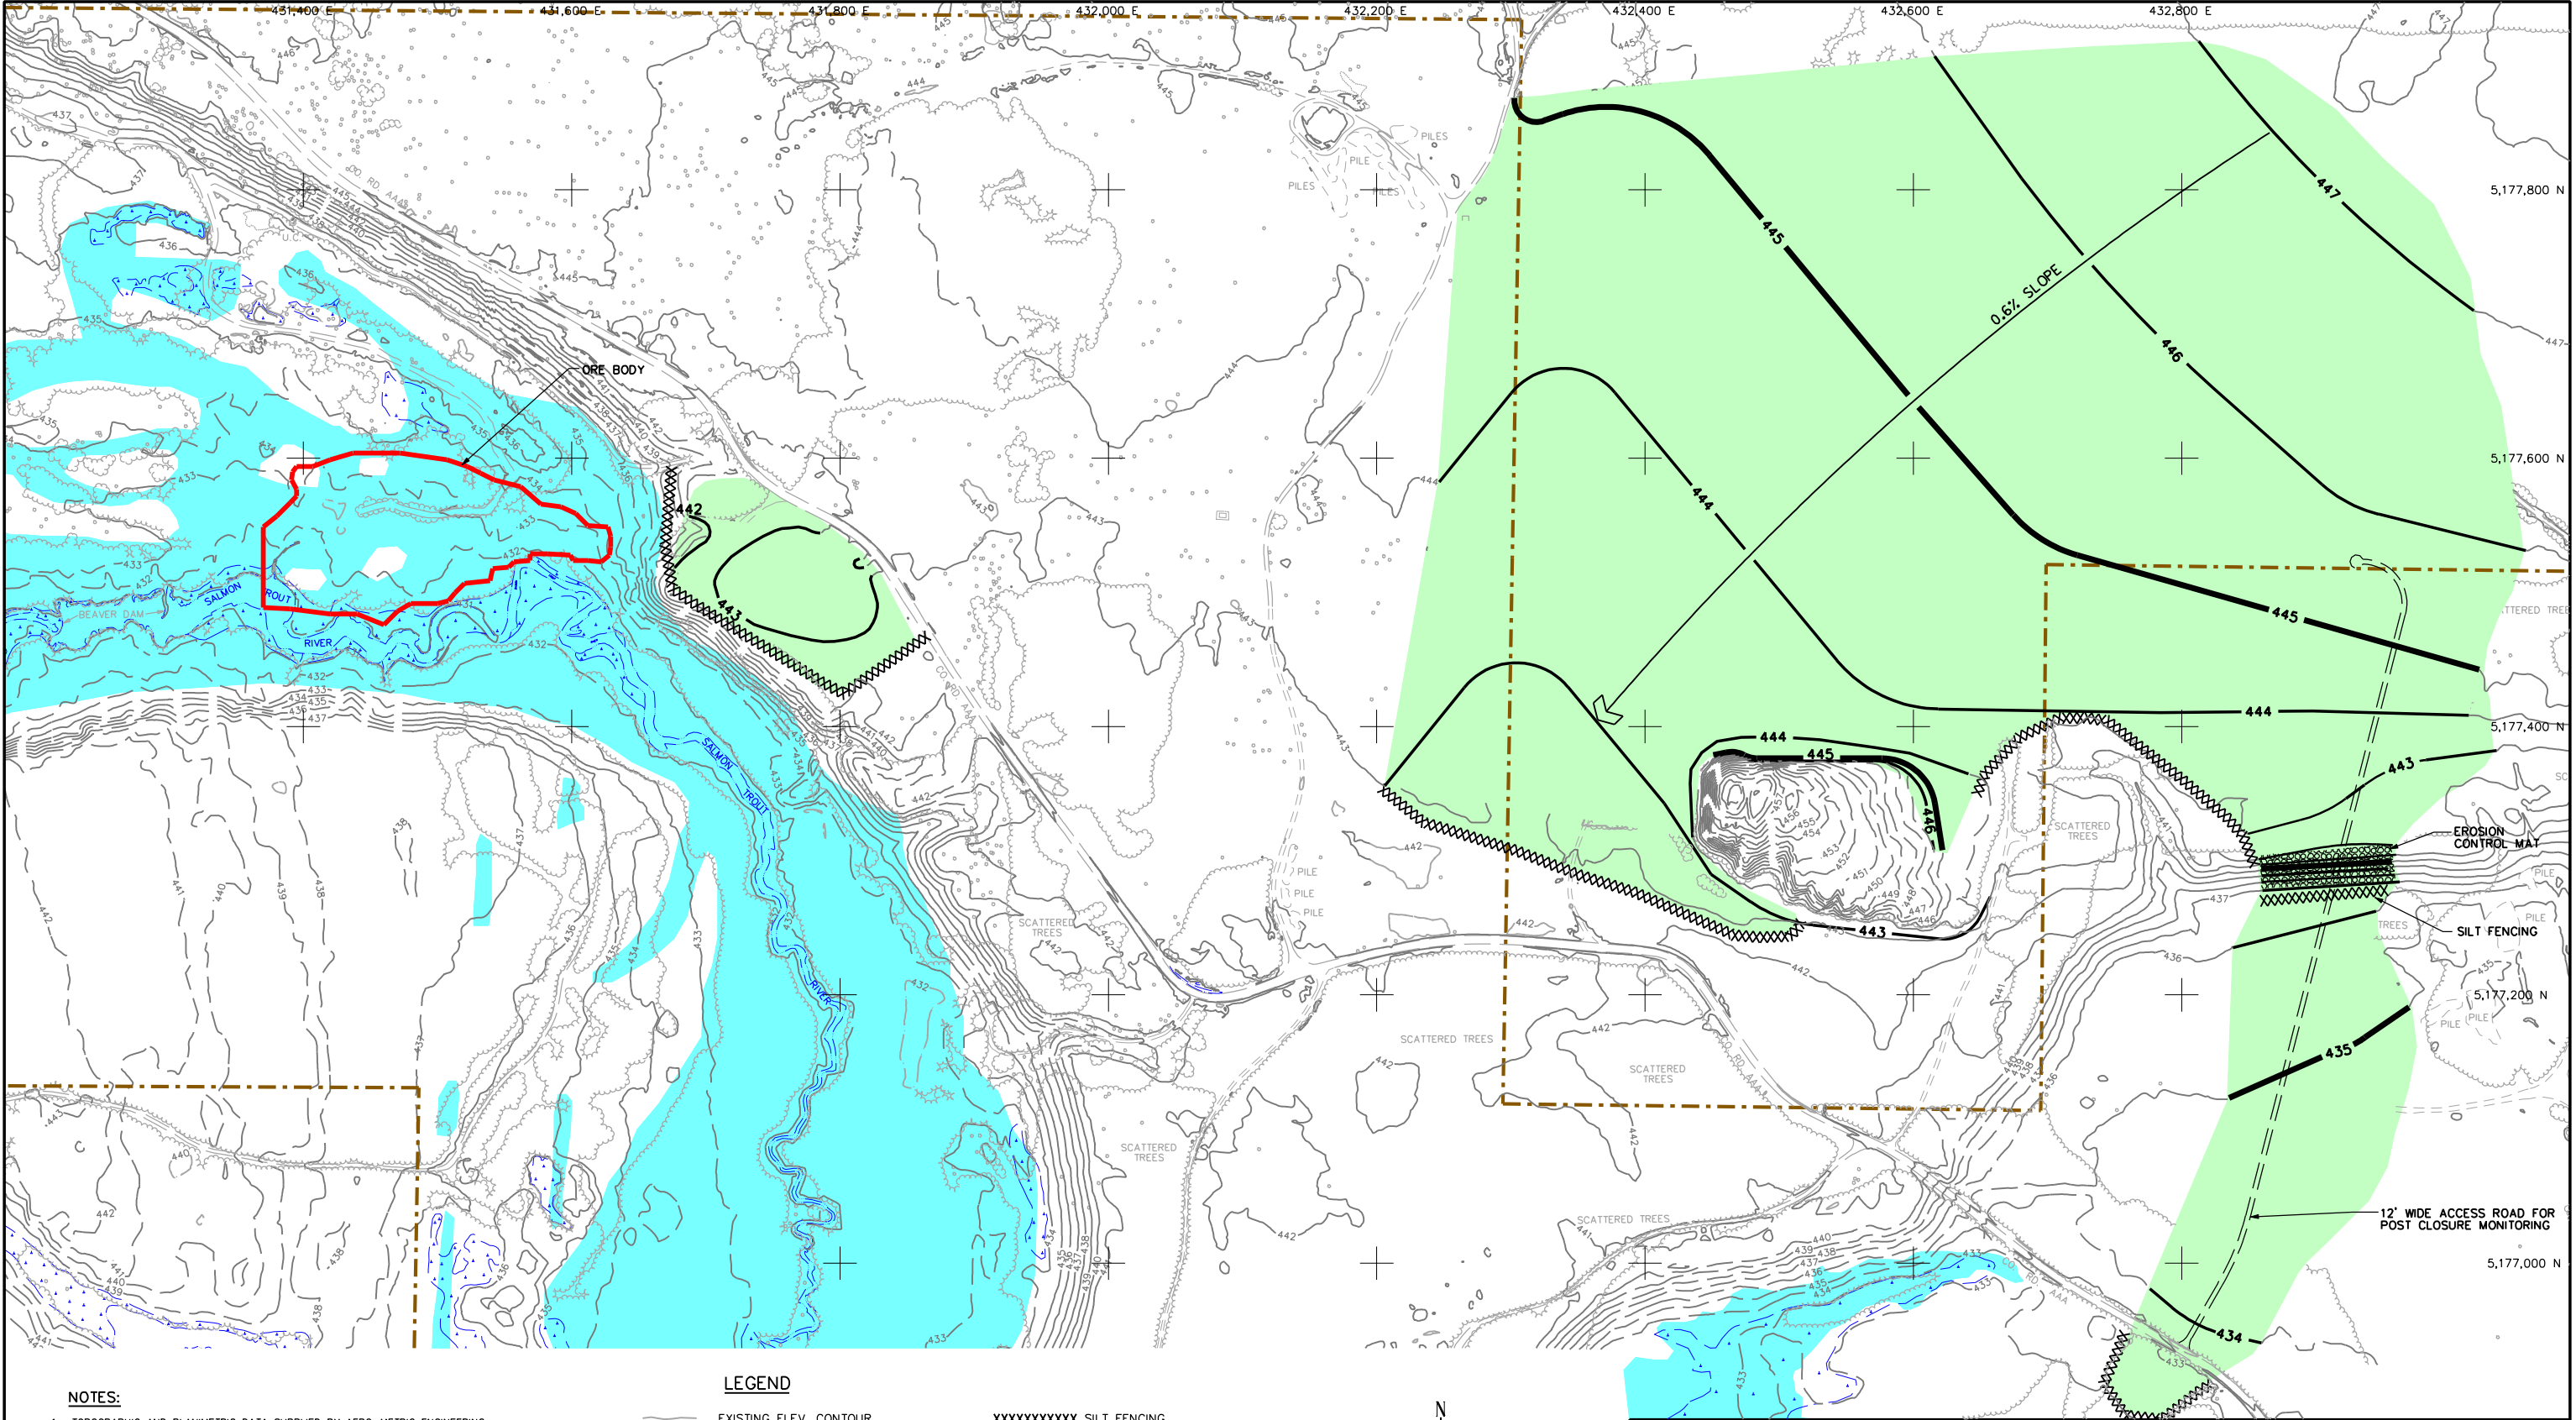

NOTES:

1. TOPOGRAPHIC AND PLANIMETRIC DATA SUPPLIED BY AERO-METRIC ENGINEERING, SHEBOYGAN, WISCONSIN. DATE OF PHOTOGRAPHY: JUNE 2, 2004.
2. SURFACE PROPERTY BOUNDARY AS OF NOVEMBER 18, 2004 SUPPLIED BY KENNECOTT VIA GOLDER & ASSOCIATES INC., AUGUST, 2005.
3. CONTOUR INTERVAL BASED ON NORTH AMERICAN VERTICAL DATUM OF 1988. HORIZONTAL DATUM BASED ON NAD 83/94. HORIZONTAL COORDINATES BASED ON UTM ZONE 16.
4. ORE BODY, WETLAND BOUNDARY (WETLAND AND COASTAL RESOURCES) SUPPLIED BY GOLDER & ASSOCIATES, INC. AUGUST, 2005.
5. SITE LOCATION: PROJECT SITE WITHIN SECTIONS 11 & 12, T50N, R29W, TOWN OF MICHIGAMME, MARQUETTE COUNTY, MICHIGAN.

LEGEND

- EXISTING ELEV. CONTOUR IN METERS MSL
- UNPAVED ROAD
- TREE
- TREE LINE
- WCR MAPPED WETLAND BOUNDARY PROVIDED BY GOLDER & ASSOCIATES, INC. AUGUST, 2005.
- KENNECOTT PROPERTY BOUNDARY
- ORE BODY
- GRADING CONTOUR
- SLOPE

- XXXXXXXXXX SILT FENCING
- EROSION CONTROL MAT
- APPROXIMATE LIMITS OF REVEGETATION
- 12' WIDE ACCESS ROAD FOR POST CLOSURE MONITORING



Foth & Van Dyke

REVISED	DATE	BY	DESCRIPTION
CHECKED BY:		JOSI	DATE: FEB. '06
APPROVED BY:		SVDI	DATE: FEB. '06
APPROVED BY:			DATE:



Kennecott
Eagle Minerals

FIGURE 7-1

RECLAMATION AND EROSION CONTROL PLAN

Scale: 0 60M 120M Date: FEBRUARY, 2006

Prepared By: Foth & Van Dyke By: GJB 04W018